T. 22 N., R. 21 E., M.D.B. & M.

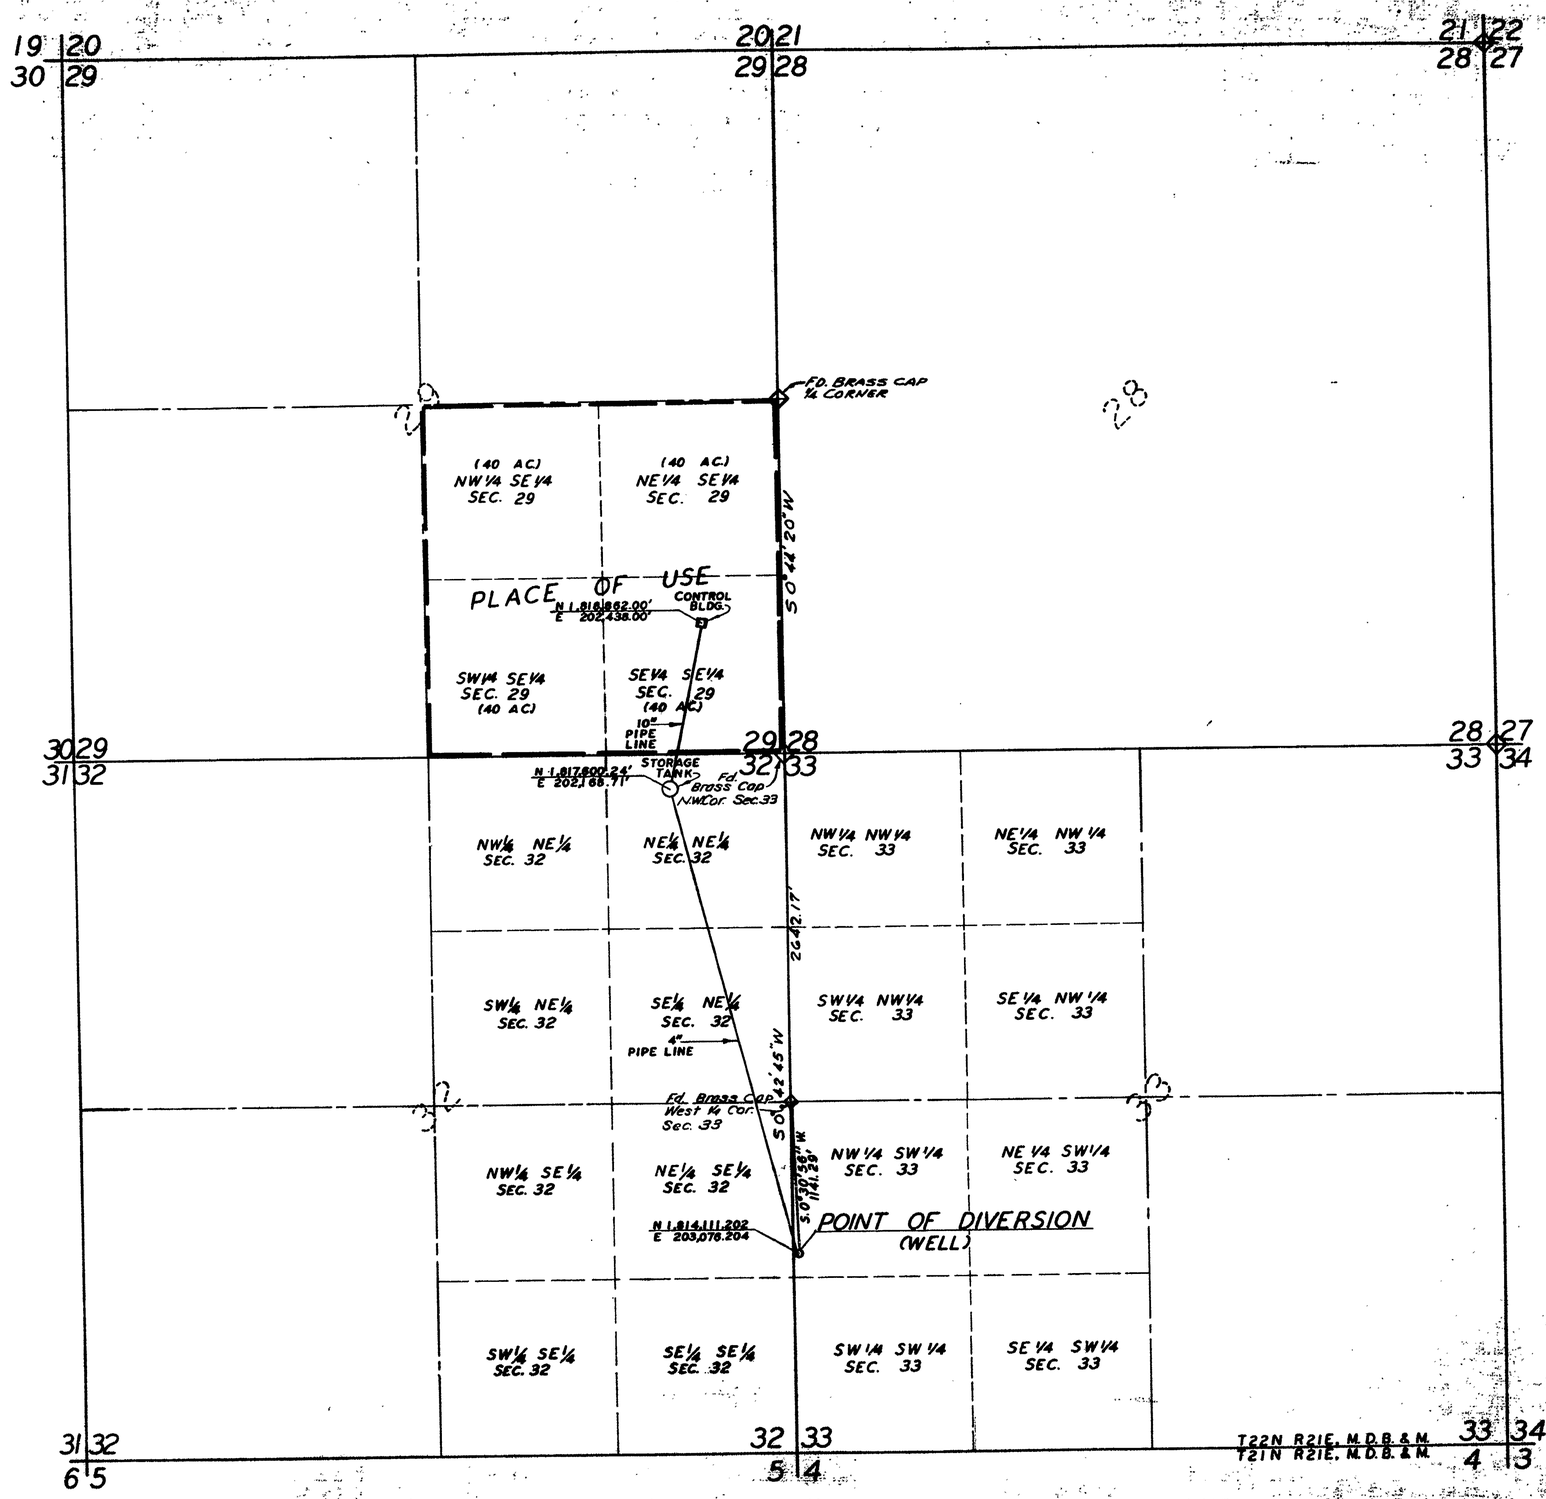

BASIS OF BEARINGS - NEVADA STATE COORDINATE SYSTEM, WEST ZONE

State of Nevada }
County of Washoe } ss

I, JOHN A. MODAWELL, being first duly sworn, depose and say that this map, consisting of one sheet, has been correctly drawn to the designated scale from field notes of a survey made by me or under my supervision and direction, between the 11th day of June and the 14th day of June, 1962; that it truly and correctly represents the proposed location and extent of the works used to direct water from an underground source in WASHOE COUNTY, by NORTH AMERICAN AVIATION, INC., for Industrial and Associated Domestic purposes, that the proposed point of diversion, the location and names of all other works which will cross or connect with the proposed works, and the boundary of all lands, showing by 40-acre subdivisions, the areas proposed to be served, are fully and correctly designated thereon.

John A. Modawell
JOHN A. MODAWELL
STATE WATER RIGHT
SURVEYOR NO. 282

Subscribed and sworn to before me this 14TH day of JUNE 1962.

Ronald D. Byrd
NOTARY PUBLIC IN AND FOR COUNTY OF WASHOE, STATE OF NEVADA

My commission expires Jan 8, 1966

RECEIVED
JUL 10 1962
STATE ENGINEER'S OFFICE

1000 800 600 400 200 0 100 200 400 600 800 1000 1500 2000
SCALE: 1" = 600'

FILED
July 10, 1962
STATE ENGINEER'S OFFICE

MAP
TO ACCOMPANY APPLICATION
TO APPROPRIATE WATER
FROM AN UNDERGROUND SOURCE
FOR INDUSTRIAL & ASSOCIATED DOMESTIC PURPOSES
BY NORTH AMERICAN AVIATION, INC. IN
SECTION 33, T22N, R21E, M.D.B. & M.
WASHOE COUNTY NEVADA

SPROUT ENGINEERS, INC.
1715 "B" ST.
SPARKS, NEVADA

JUNE 14, 1962
JOB: 6176-[illegible]

20560