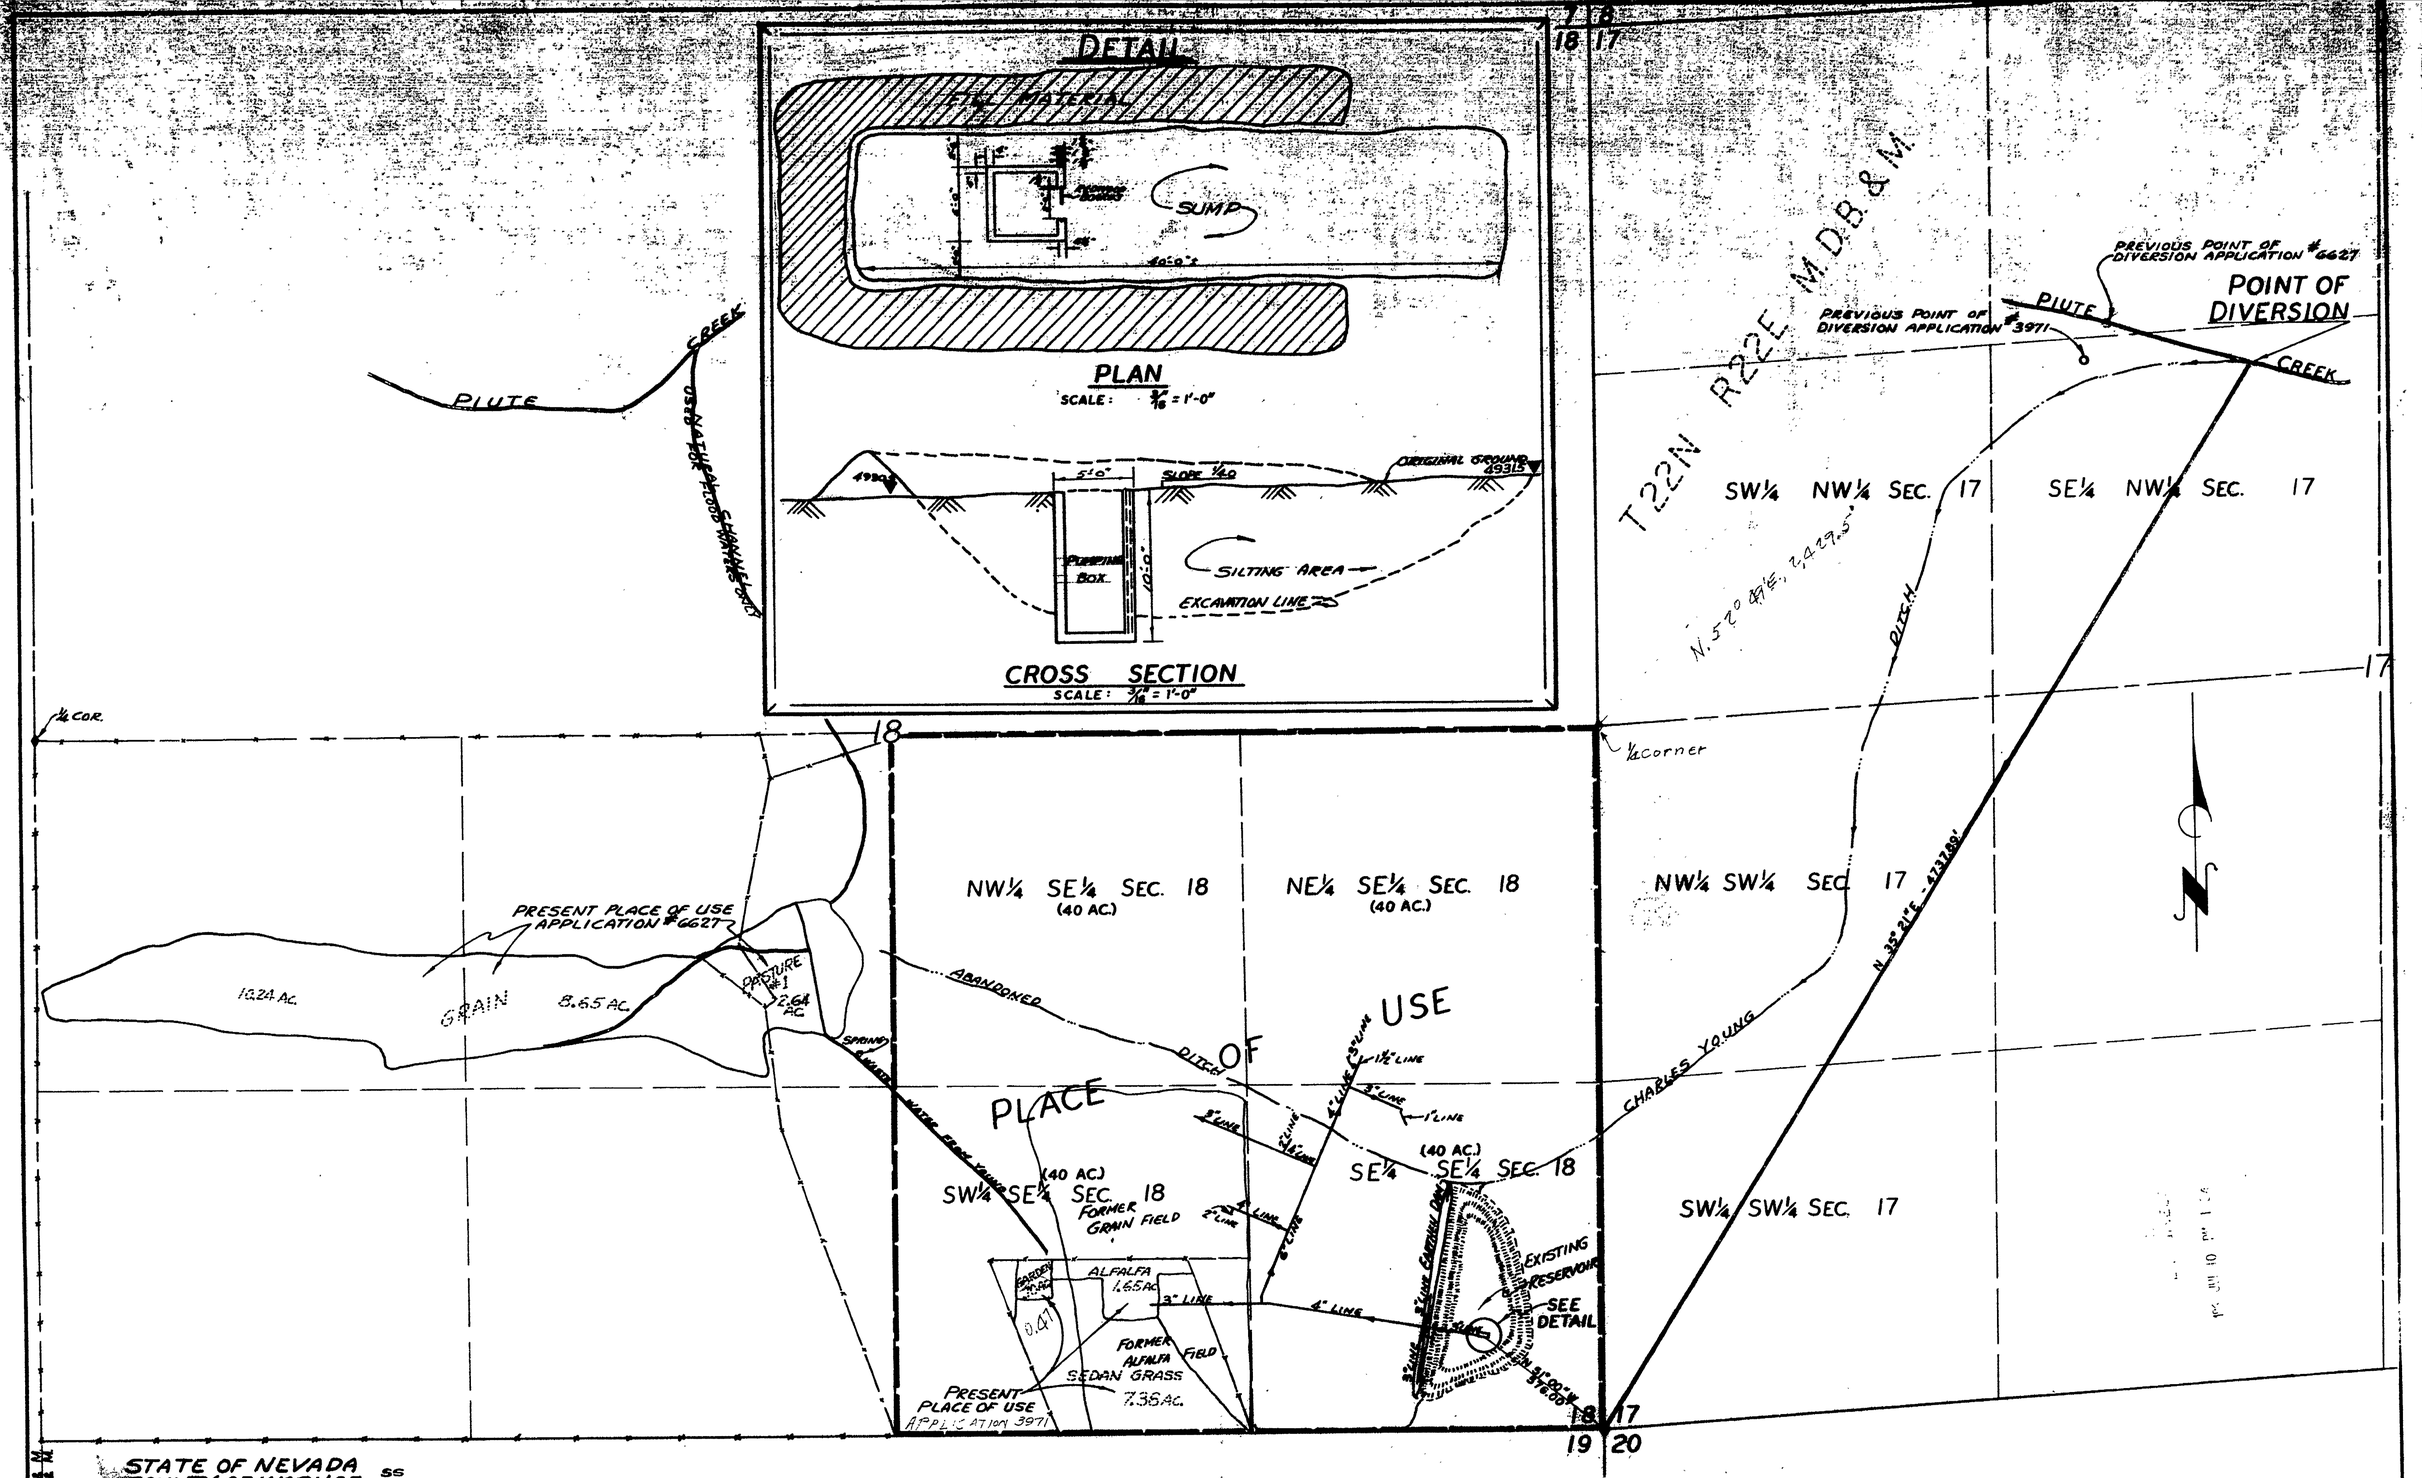

T22N R21E M.D.B.&M.
T22N R22E M.D.B.&M.

STATE OF NEVADA
COUNTY OF WASHOE ss

I, EUGENE C. SPROUT, being first duly sworn, depose and say that this map, consisting of one sheet, has been correctly drawn to the designated scale from field notes of a survey made by me or under my supervision and direction, on May 28, 1962, that it truly represents the proposed location and extent of the works used to divert water from Piute Creek in Washoe County, by NORTH AMERICAN AVIATION, INC., for Industrial purposes, that the proposed point of diversion, the location and names of all other works which will cross or connect with the proposed works, and the boundary of all lands, showing by 40 acre subdivisions the areas proposed to be served, are fully and correctly designated thereon.

Eugene C. Sprout
EUGENE C. SPROUT
STATE WATER RIGHT SURVEYOR No. 257

Subscribed and sworn to before me this 9TH day of July 1962.
My commission expires JAN 8, 66 Ronald D. Byrd NOTARY PUBLIC IN AND FOR SAID COUNTY & STATE

PRESENT PLACE OF USE:
PORTIONS SW¼ SE¼ SEC. 18, T22N, R22E, M.D.B. & M. - APPLICATION #3971 - CERT. #506
PORTIONS N½ SW¼ SEC. 18, T22N, R22E, M.D.B. & M. - APPLICATION #6627 - CERT. #1600

PROPOSED PLACE OF USE:
SE¼ SEC. 18, T22N R22E, M.D.B. & M.

FILED
July 10, 1962
STATE ENGINEER'S OFFICE

NOTE:
BASIS OF BEARINGS - NEVADA STATE COORDINATE WEST ZONE
SECTION LINES ARE PROJECTED FROM B.L.M. PLAT No. 0304, JANUARY 1888.

MAP
TO ACCOMPANY APPLICATION
TO CHANGE PLACE OF USE, MANNER OF USE, AND POINT OF DIVERSION
OF APPLICATION NO. 3971 & NO. 6627
FOR INDUSTRIAL PURPOSES
BY NORTH AMERICAN AVIATION, INC. IN
WASHOE COUNTY NEVADA

SPROUT ENGINEERS INC.
1715 "B" ST.
SPARKS, NEVADA
JULY 7, 1962
JOB 6031-8-62

20562 20561 File under