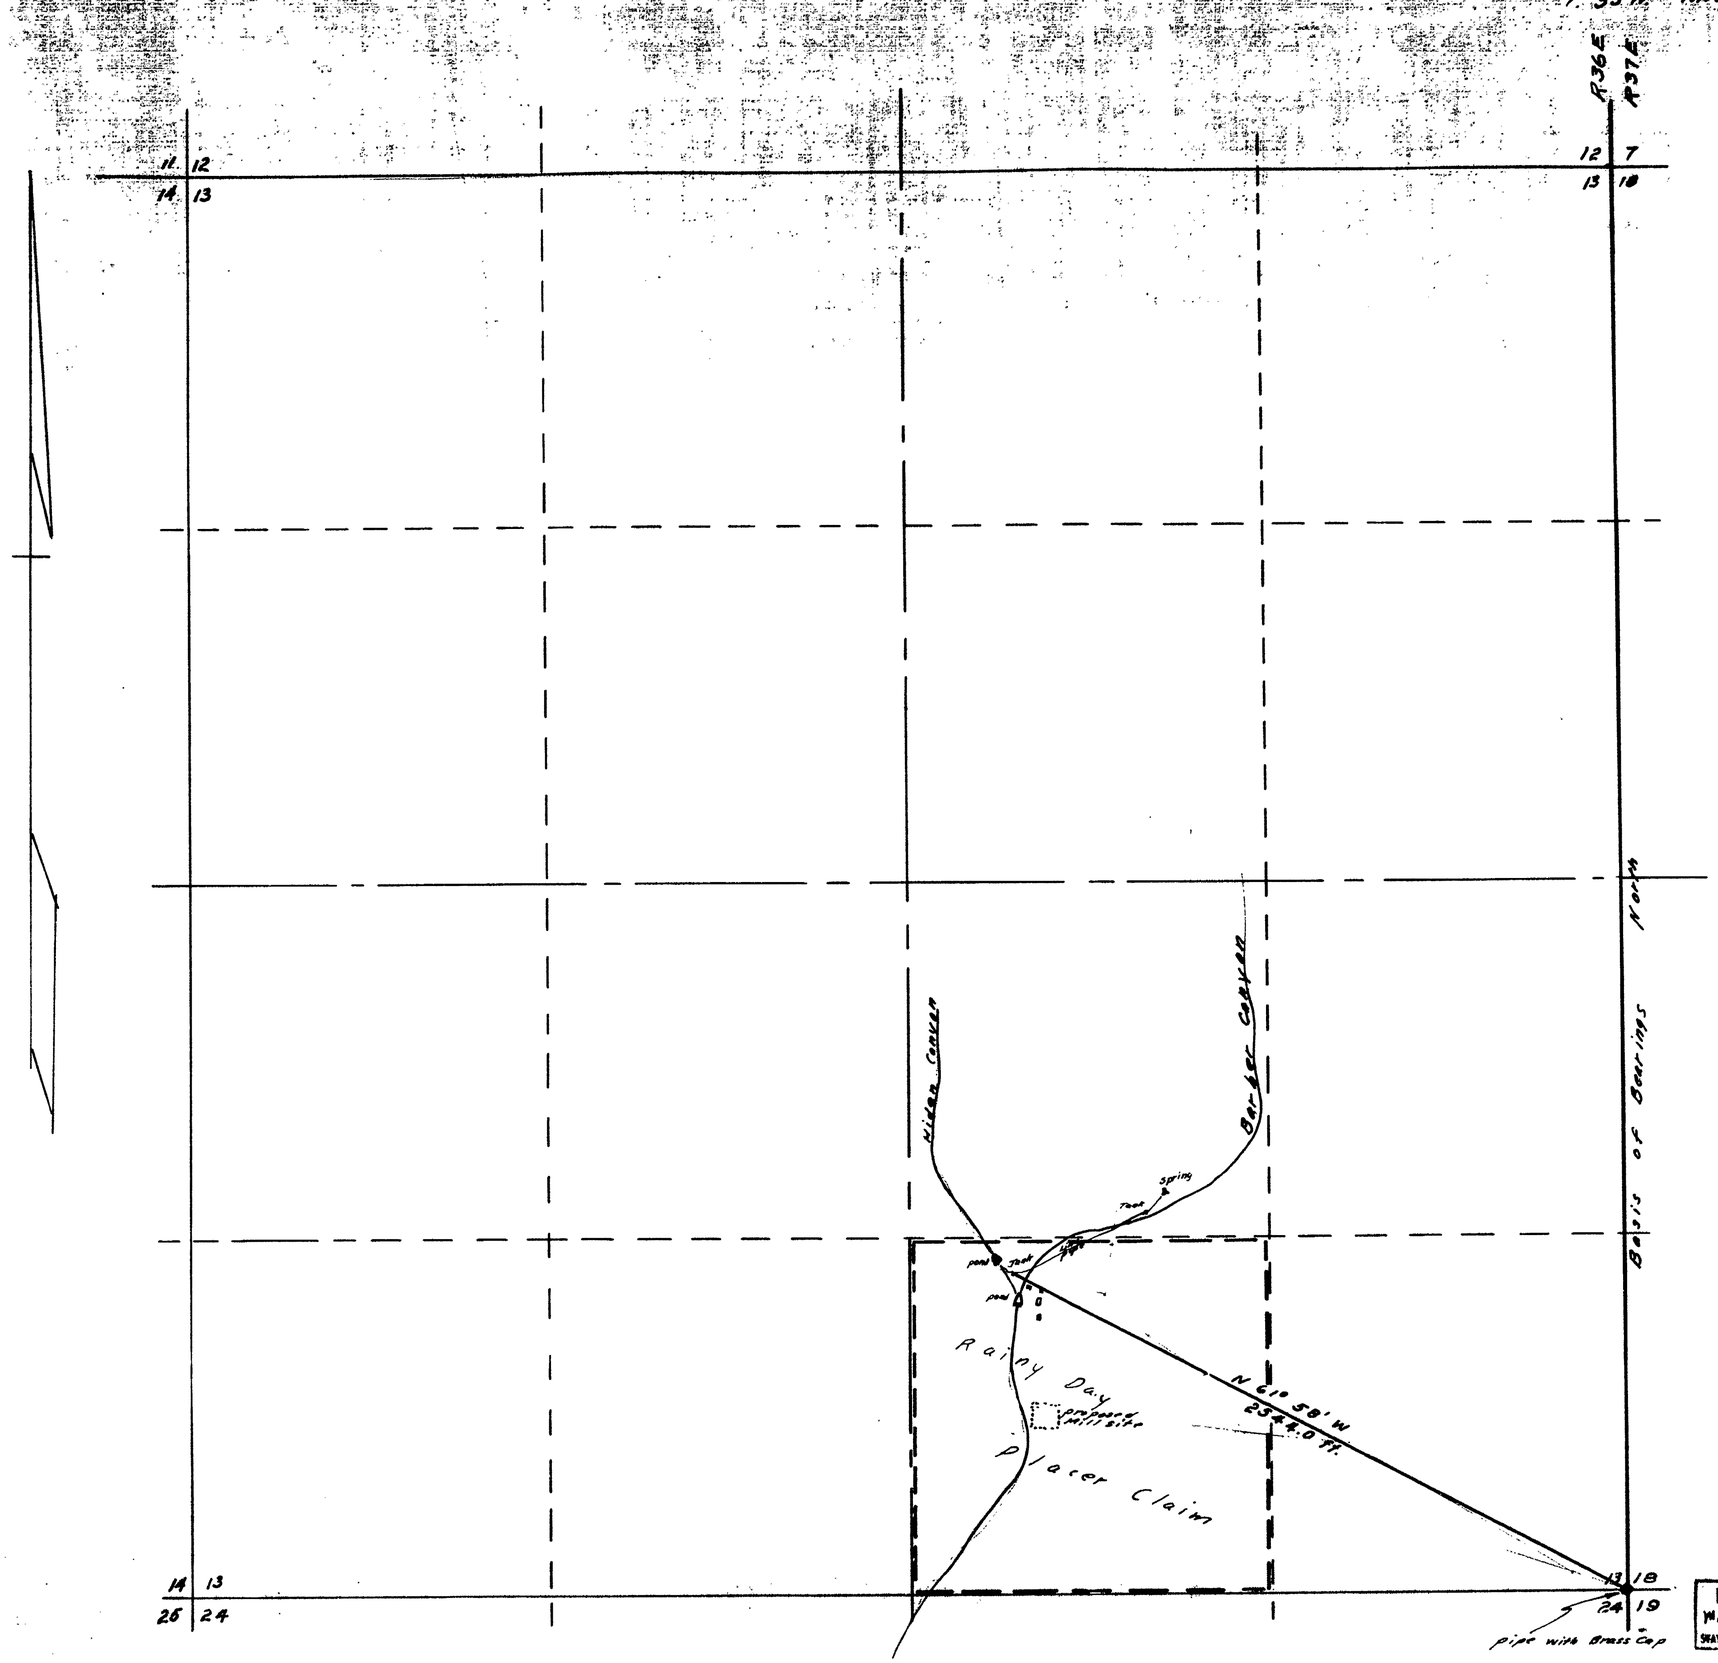

State of Nevada
County of Pershing } S. S.

I, J. R. Caldwell, being first duly sworn depose and say that this map has been correctly drawn to the designated scale from field notes of a survey made by me on the 17th day of May, 1963 that it truly and correctly represents the proposed location and extent of the works used to divert water from Hiden canyon, left fork of Barber Canyon, in Pershing County, Nevada. by Mary L. Clough and Max Magnussen for Mining, Milling and Domestic purposes that the proposed point of diversion, the approximate location and size of the diverting channel, all resevoirs or basins, the location and names of all other works which will cross or connect with the proposed works, are fully and correctly designated hereon.

J. R. Caldwell
State Water Right Surveyor

Subscribed and sworn to before me this 21st day of May 1963.

James A. Callahan
Notary Public in and for Humboldt County, Nevada

My Commission expires February 28, 1967

Scale 1" = 300'
300 0 300 600 900 1200

FILED
May 23, 1963
STATE ENGINEER'S OFFICE

CERTIFICATE No. 6629 ISSUED 4-25-68

STATE ENGINEER'S OFFICE

MAP

To Accompany Application To Appropriate water for Mining, Milling & Domestic Purposes

By: Mary L. Clough & Max Magnussen

From: Hiden Canyon, left fork of Barber Canyon

20587