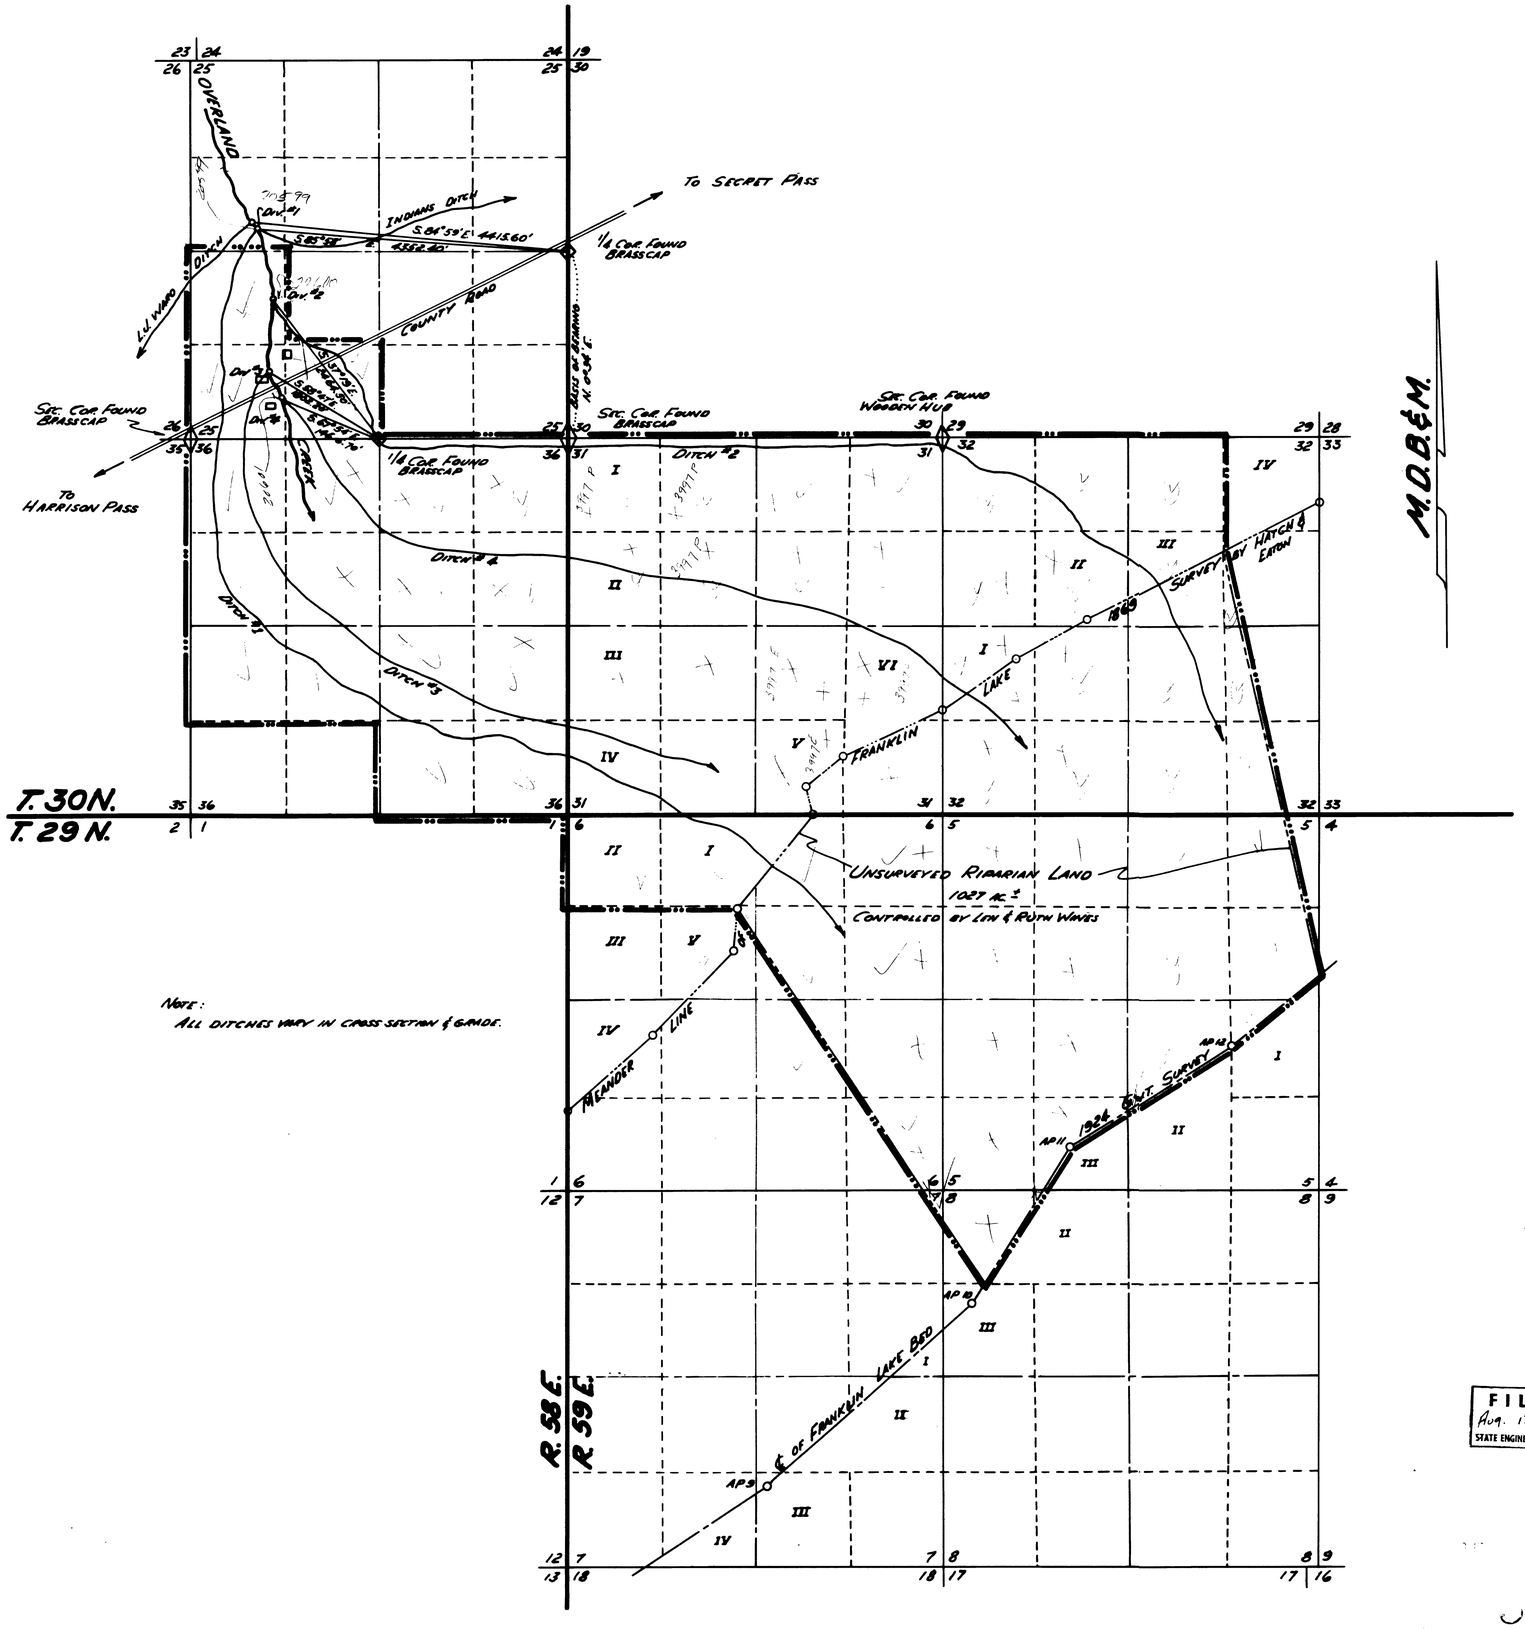

M.D.B&M.

Note:
All ditches vary in cross section & grade.

STATE OF NEVADA }
COUNTY OF ORMSBY } S.S.

I, RICHARD M. BLACK, BEING FIRST DULY SWORN, DEPOSE AND SAY THAT THIS MAP, CONSISTING OF ONE SHEET, HAS BEEN CORRECTLY DRAWN TO THE DESIGNATED SCALE FROM FIELD NOTES OF A SURVEY MADE UNDER MY SUPERVISION AND DIRECTION BETWEEN THE 23RD DAY OF JUNE AND THE 14TH DAY OF JULY, 1962; THAT IT TRULY AND CORRECTLY REPRESENTS THE PROPOSED LOCATION AND EXTENT OF WORKS USED TO DIVERT WATER FROM OVERLAND CREEK AND TRIBUTARIES IN ELKO COUNTY BY LEONARD AND RUTH WINES FOR IRRIGATION AND DOMESTIC PURPOSES. THAT THE PROPOSED POINTS OF DIVERSION, THE APPROXIMATE LOCATION AND SIZE OF THE DIVERTING CHANNELS, ALL RESERVOIRS OR BASINS, THE LOCATION AND NAMES OF ALL OTHER WORKS WHICH WILL CROSS OR CONNECT WITH THE PROPOSED WORKS, AND THE BOUNDARY OF ALL LANDS, SHOWING BY 40-AC. SUBDIVISIONS THE AREAS PROPOSED TO BE IRRIGATED, ARE FULLY AND CORRECTLY DESIGNATED THEREON.

Richard M. Black
STATE WATER RIGHT SURVEYOR

SUBSCRIBED AND SWORN TO BEFORE ME THIS 1ST DAY OF AUGUST, 1962.

Mrs Hilda Sherwood
NOTARY PUBLIC IN & FOR ORMSBY COUNTY, NEVADA.
My Commission Expires July 1, 1965

1000 0 1000 2000 3000 4000 5000

SCALE: 1" = 1000'

FILED
Aug. 13, 1962
STATE ENGINEER'S OFFICE

MAP TO ACCOMPANY APPLICATION TO APPROPRIATE WATER FROM OVERLAND CREEK AND TRIBUTARIES BY LEONARD & RUTH WINES FOR IRRIGATION & DOMESTIC

20601 20600 20599