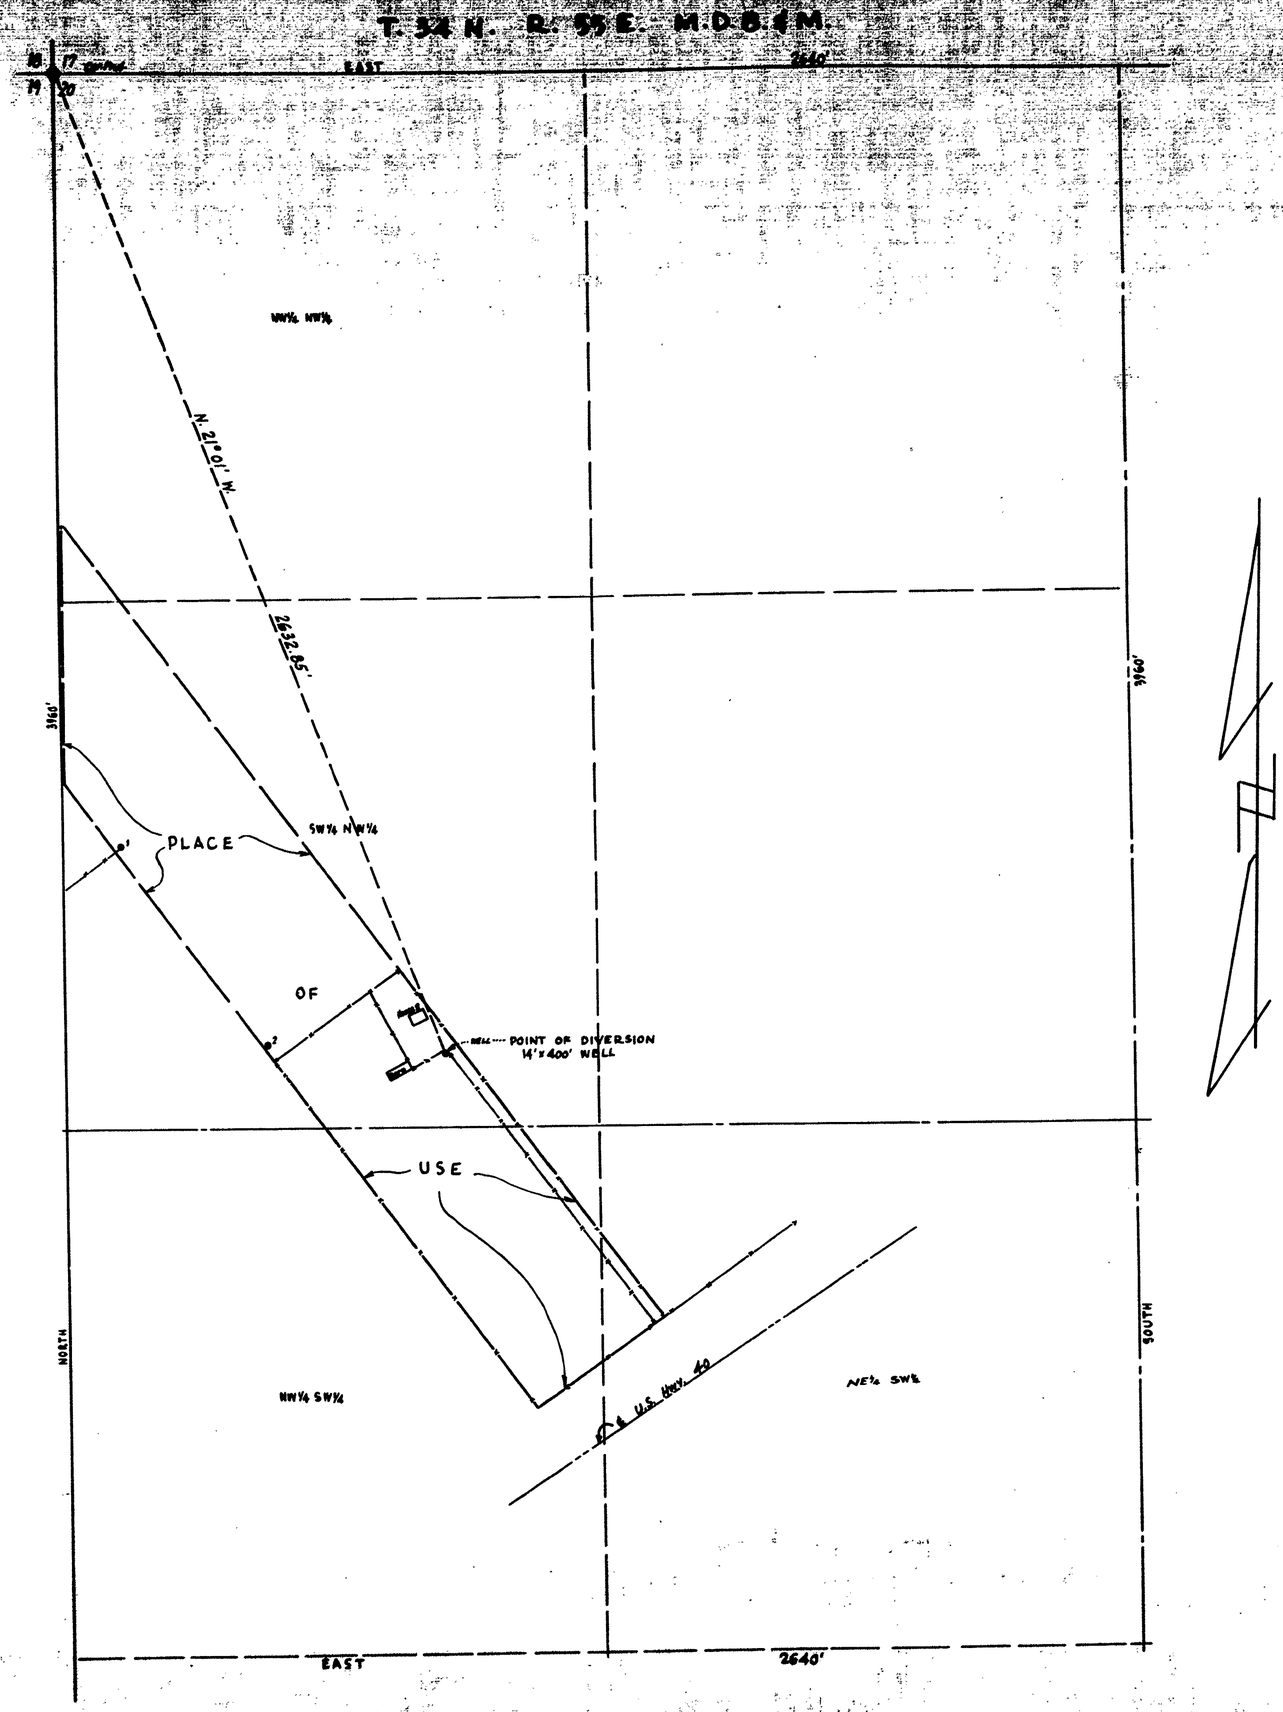

STATE OF NEVADA
COUNTY OF ELKO } ss.

I, Mark Chilton, being first duly sworn, depose and say that this map, consisting of one sheet, has been correctly drawn to the designated scale from field notes of a survey made by me on the 21st day of May, 1963; that it truly and correctly represents the proposed location and extent of the works used to divert water from underground sources in Elko County by JAKE L. REED for irrigation purposes. That the proposed point of diversion, the approximate location and sizes of the diverting conduits, all reservoirs or basins, the location and names of all other works which will cross or connect with the proposed works, and the boundaries of all lands and properties proposed to be serviced, are fully and correctly designated thereon.

Mark Chilton
State Water Right Surveyor

Subscribed and sworn to before me this 24th day of May, 1963.

Frank Weinrich
Notary Public in and for Elko County, Nevada
My commission expires

0 100 200 400 600 800
Scale: 1 in. = 200 ft.

FILED
May 27, 1963
STATE ENGINEER'S OFFICE

MAP
TO ACCOMPANY APPLICATION TO APPROPRIATE WATER FOR IRRIGATION PURPOSES BY
JAKE L. REED
FROM UNDERGROUND SOURCES IN ELKO COUNTY, NEVADA

20604