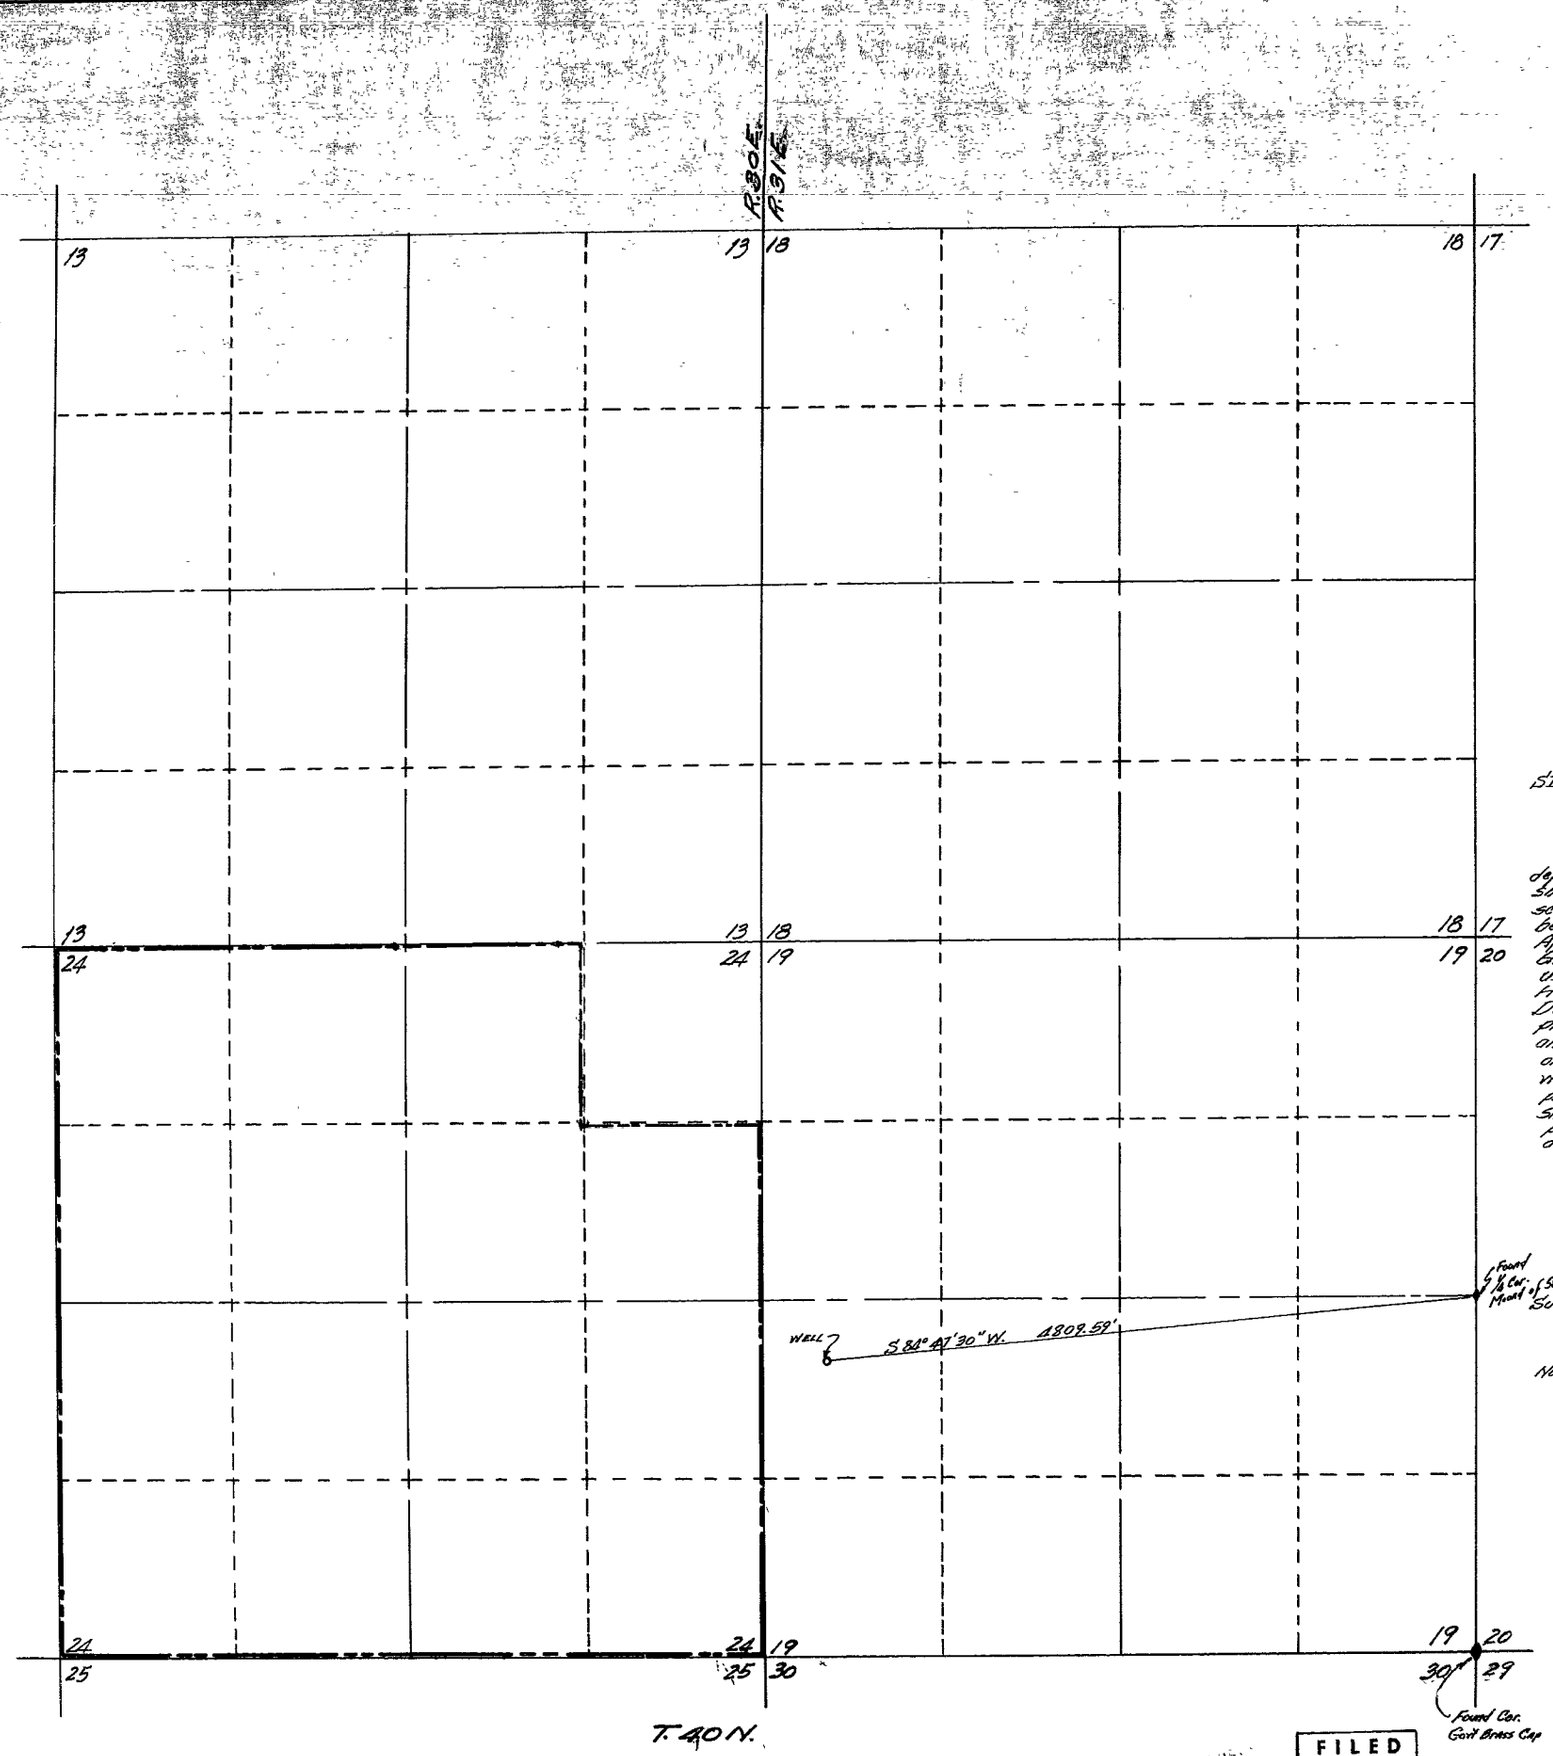

STATE OF NEVADA
COUNTY OF HUMBOLDT } S.S.

I, Richard M. Black, being first duly sworn depose and say that this map, consisting of one sheet, has been correctly drawn to the designated scale from field notes of a survey made by me between the 1st day of April and the 20th day of April, 1962; that it truly and correctly represents the proposed location and extent of the works used to divert water from underground in Humboldt County, by Bill DeLong and Dale DeLong, for irrigation purposes. That the proposed point of diversion, the approximate location and size of the diverting channel, all reservoirs or basins, the location and names of all other works which will cross or connect with the proposed works, and the boundary of all lands, showing by 40 acre sub-divisions the areas proposed to be irrigated are fully and correctly designated thereon.

Richard M. Black
STATE WATER RIGHT SURVEYOR

Subscribed and sworn to before me this 27th day of July 1962

Mrs Hilda Sherwood
Notary Public in and for ORMSBY COUNTY, NEVADA

SCALE 1" = 600'

MAP

TO ACCOMPANY APPLICATION TO APPROPRIATE WATER FOR IRRIGATION BY BILL DE LONG & DALE DE LONG FROM UNDER-GROUND IN HUMBOLDT CO.

FILED
July 27, 1962
STATE ENGINEER'S OFFICE

1962 JUL 27 AM 10 48

20619