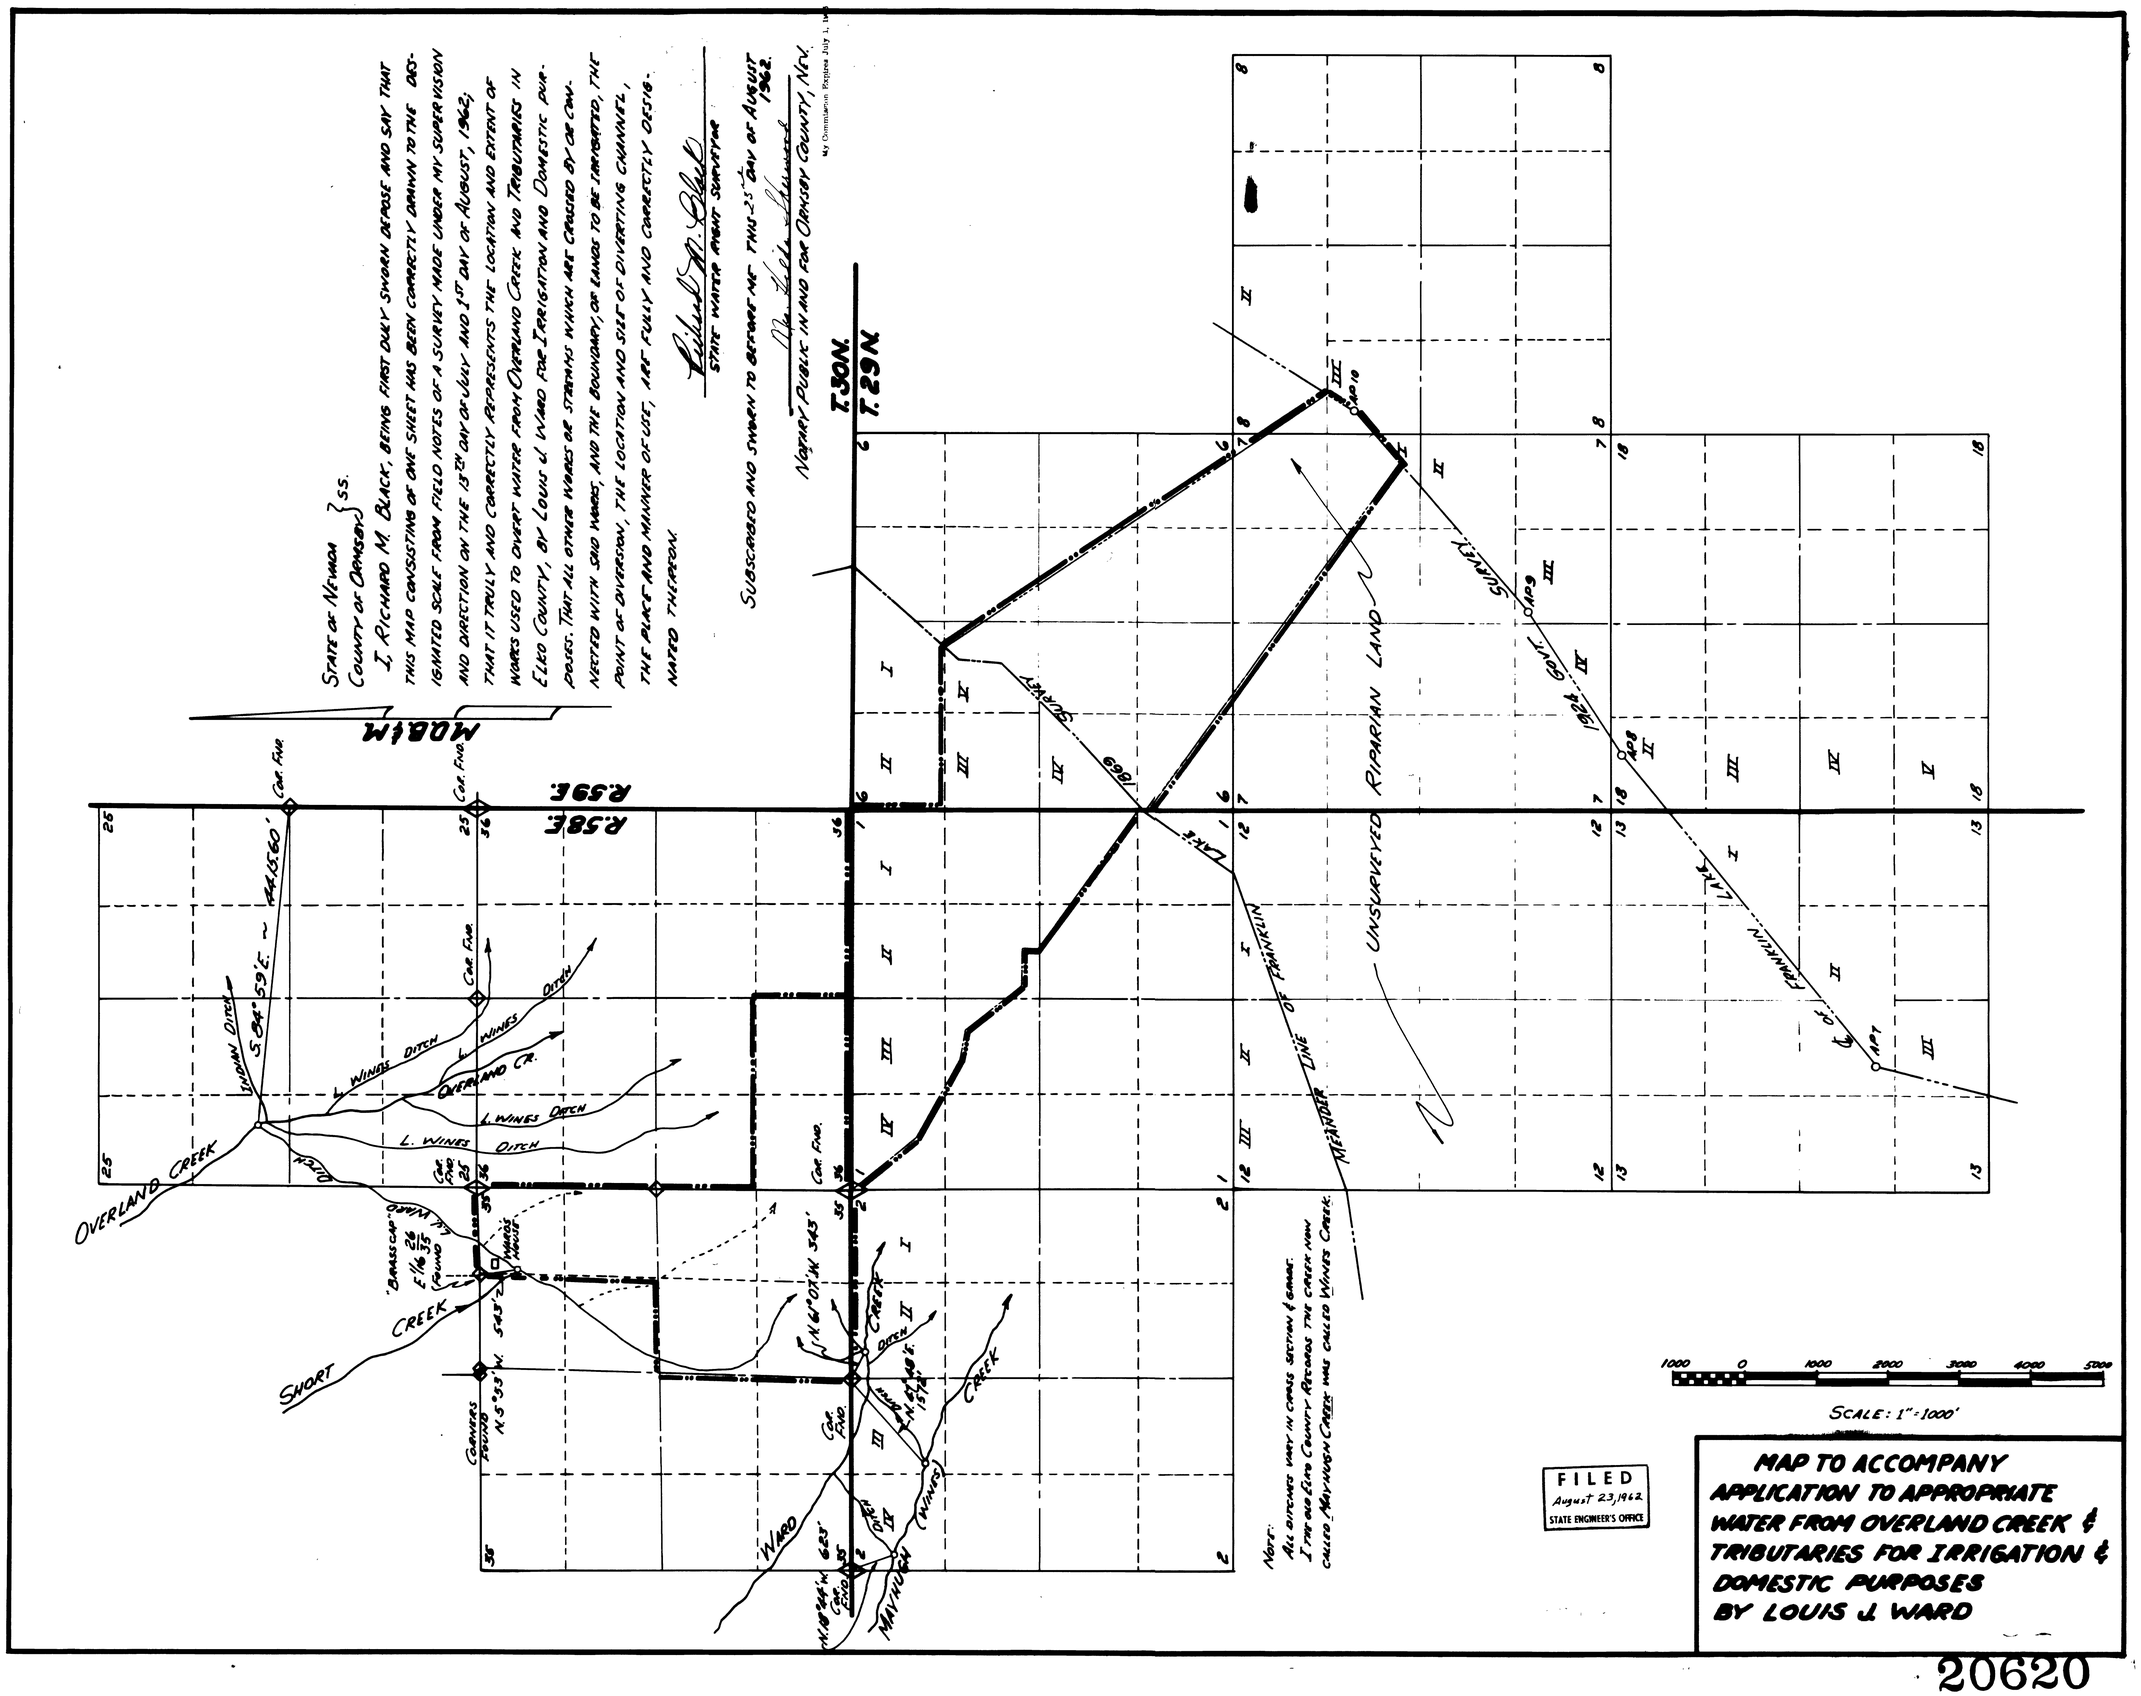

STATE OF NEVADA
COUNTY OF ORMSBY } SS.
I, RICHARD M. BLACK, BEING FIRST DULY SWORN DEPOSE AND SAY THAT THIS MAP CONSISTING OF ONE SHEET HAS BEEN CORRECTLY DRAWN TO THE DESIGNATED SCALE FROM FIELD NOTES OF A SURVEY MADE UNDER MY SUPERVISION AND DIRECTION ON THE 13TH DAY OF JULY AND 1ST DAY OF AUGUST, 1962; THAT IT TRULY AND CORRECTLY REPRESENTS THE LOCATION AND EXTENT OF WORKS USED TO DIVERT WATER FROM OVERLAND CREEK AND TRIBUTARIES IN ELKO COUNTY, BY LOUIS J. WARD FOR IRRIGATION AND DOMESTIC PURPOSES. THAT ALL OTHER WORKS OR STREAMS WHICH ARE CROSSED BY OR CONNECTED WITH SAID WORKS, AND THE BOUNDARY, OF LANDS TO BE IRRIGATED, THE POINT OF DIVERSION, THE LOCATION AND SIZE OF DIVERTING CHANNEL, THE PLACE AND MANNER OF USE, ARE FULLY AND CORRECTLY DESIGNATED THEREON.
STATE WATER RIGHT SURVEYOR
SUBSCRIBED AND SWORN TO BEFORE ME THIS 23RD DAY OF AUGUST 1962.
NOTARY PUBLIC IN AND FOR ORMSBY COUNTY, NEV.
My Commission Expires July 1, 19
T.30N.
T.29N.
R.59E.
R.58E.
M.D.B.&M.
OVERLAND CREEK
SHORT CREEK
WARD CREEK
MAYHUGH CREEK
L. WINES DITCH
OVERLAND CR.
INDIAN DITCH
S.84°59'E. ~ 44.15.60'
N.5°53'W. 543'
N.61°07'W. 343'
N.18°44'W. 623'
COR. FND.
CORNERS FOUND
"BRASS CAP" E 1/16 26/35 FOUND
WARD'S HOUSE
1869 SURVEY
1924 GOVT. SURVEY
MEANDER LINE OF FRANKLIN LAKE
UNSURVEYED RIPARIAN LAND
AP 10
AP 9
AP 8
AP 7
NOTE:
ALL DITCHES VARY IN CROSS SECTION & GRADE.
I THE OLD ELKO COUNTY RECORDS THE CREEK NOW CALLED MAYHUGH CREEK WAS CALLED WINES CREEK.
1000 0 1000 2000 3000 4000 5000
SCALE: 1"=1000'
FILED
August 23, 1962
STATE ENGINEER'S OFFICE
MAP TO ACCOMPANY
APPLICATION TO APPROPRIATE
WATER FROM OVERLAND CREEK &
TRIBUTARIES FOR IRRIGATION &
DOMESTIC PURPOSES
BY LOUIS J. WARD

20620