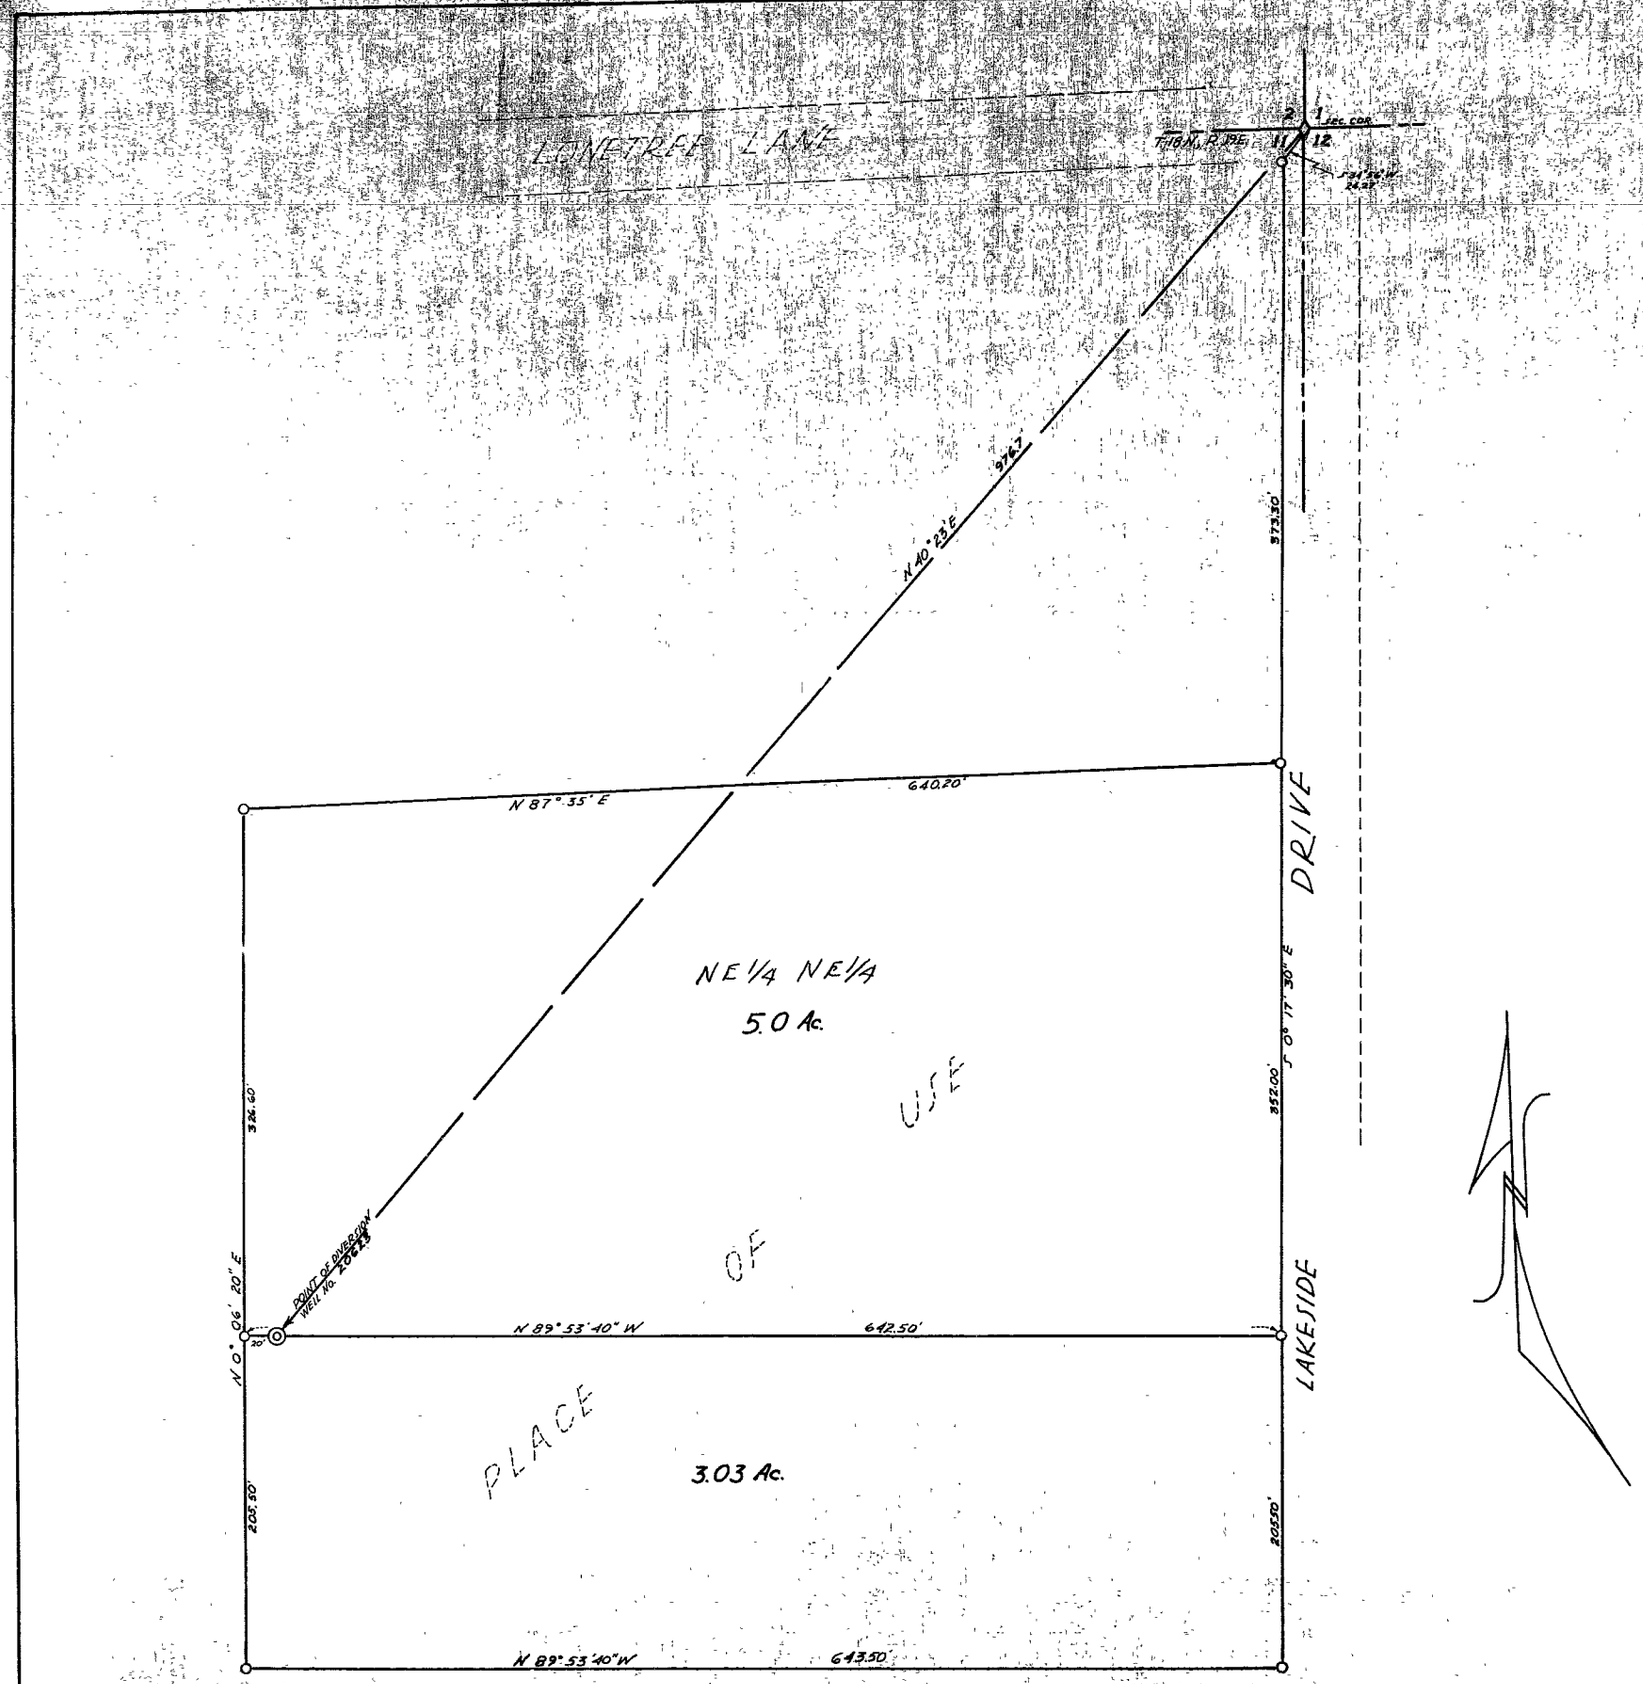

STATE of NEVADA
COUNTY of WASHOE S.S.

I, E.P. Osgood, Jr, being first duly sworn, depose and say that this map consisting of 1 sheet has been correctly drawn to the designated scale from field notes of a survey made by me (or under my supervision and direction), on the 27th day of July 1962, that it truly and correctly represents the proposed location and extent of the works used to divert water from a well that is located in Washoe County, Nevada, by Thomas G. McCleary for irrigation and ~~stockwatering~~ - Not on application.

That the proposed point of diversion, the approximate location and size of the diverting channel, all reservoirs or basins, the location and names of all other works which will cross or connect with the proposed works, and the boundary of all lands, showing by 40-acre subdivisions the areas proposed to be irrigated, are fully and correctly designated thereon.

E. P. Osgood Jr
State Water Right Surveyor No. 294

Subscribed and sworn to before me this 10th day of August, 1962.

Robert H. Kunz
Notary Public in and for Washoe County, Nev.

SCALE
1" INCH = 50 FEET
40 20 0 50 100 150 200
50 30 10

PERMIT No. 20623

MAP
TO ACCOMPANY APPLICATION NO. 20623
TO APPROPRIATE WATER FROM UNDERGROUND SOURCES BY
THOMAS G. McCLEARY
AND C.H. GEORGE for
IRRIGATION & DOMESTIC

WASHOE COUNTY, NEVADA
AUG 1962
E P OSGOOD JR. ST. W 97. RT. SUR

FILED
August 23, 1962
STATE ENGINEER'S OFFICE

20623