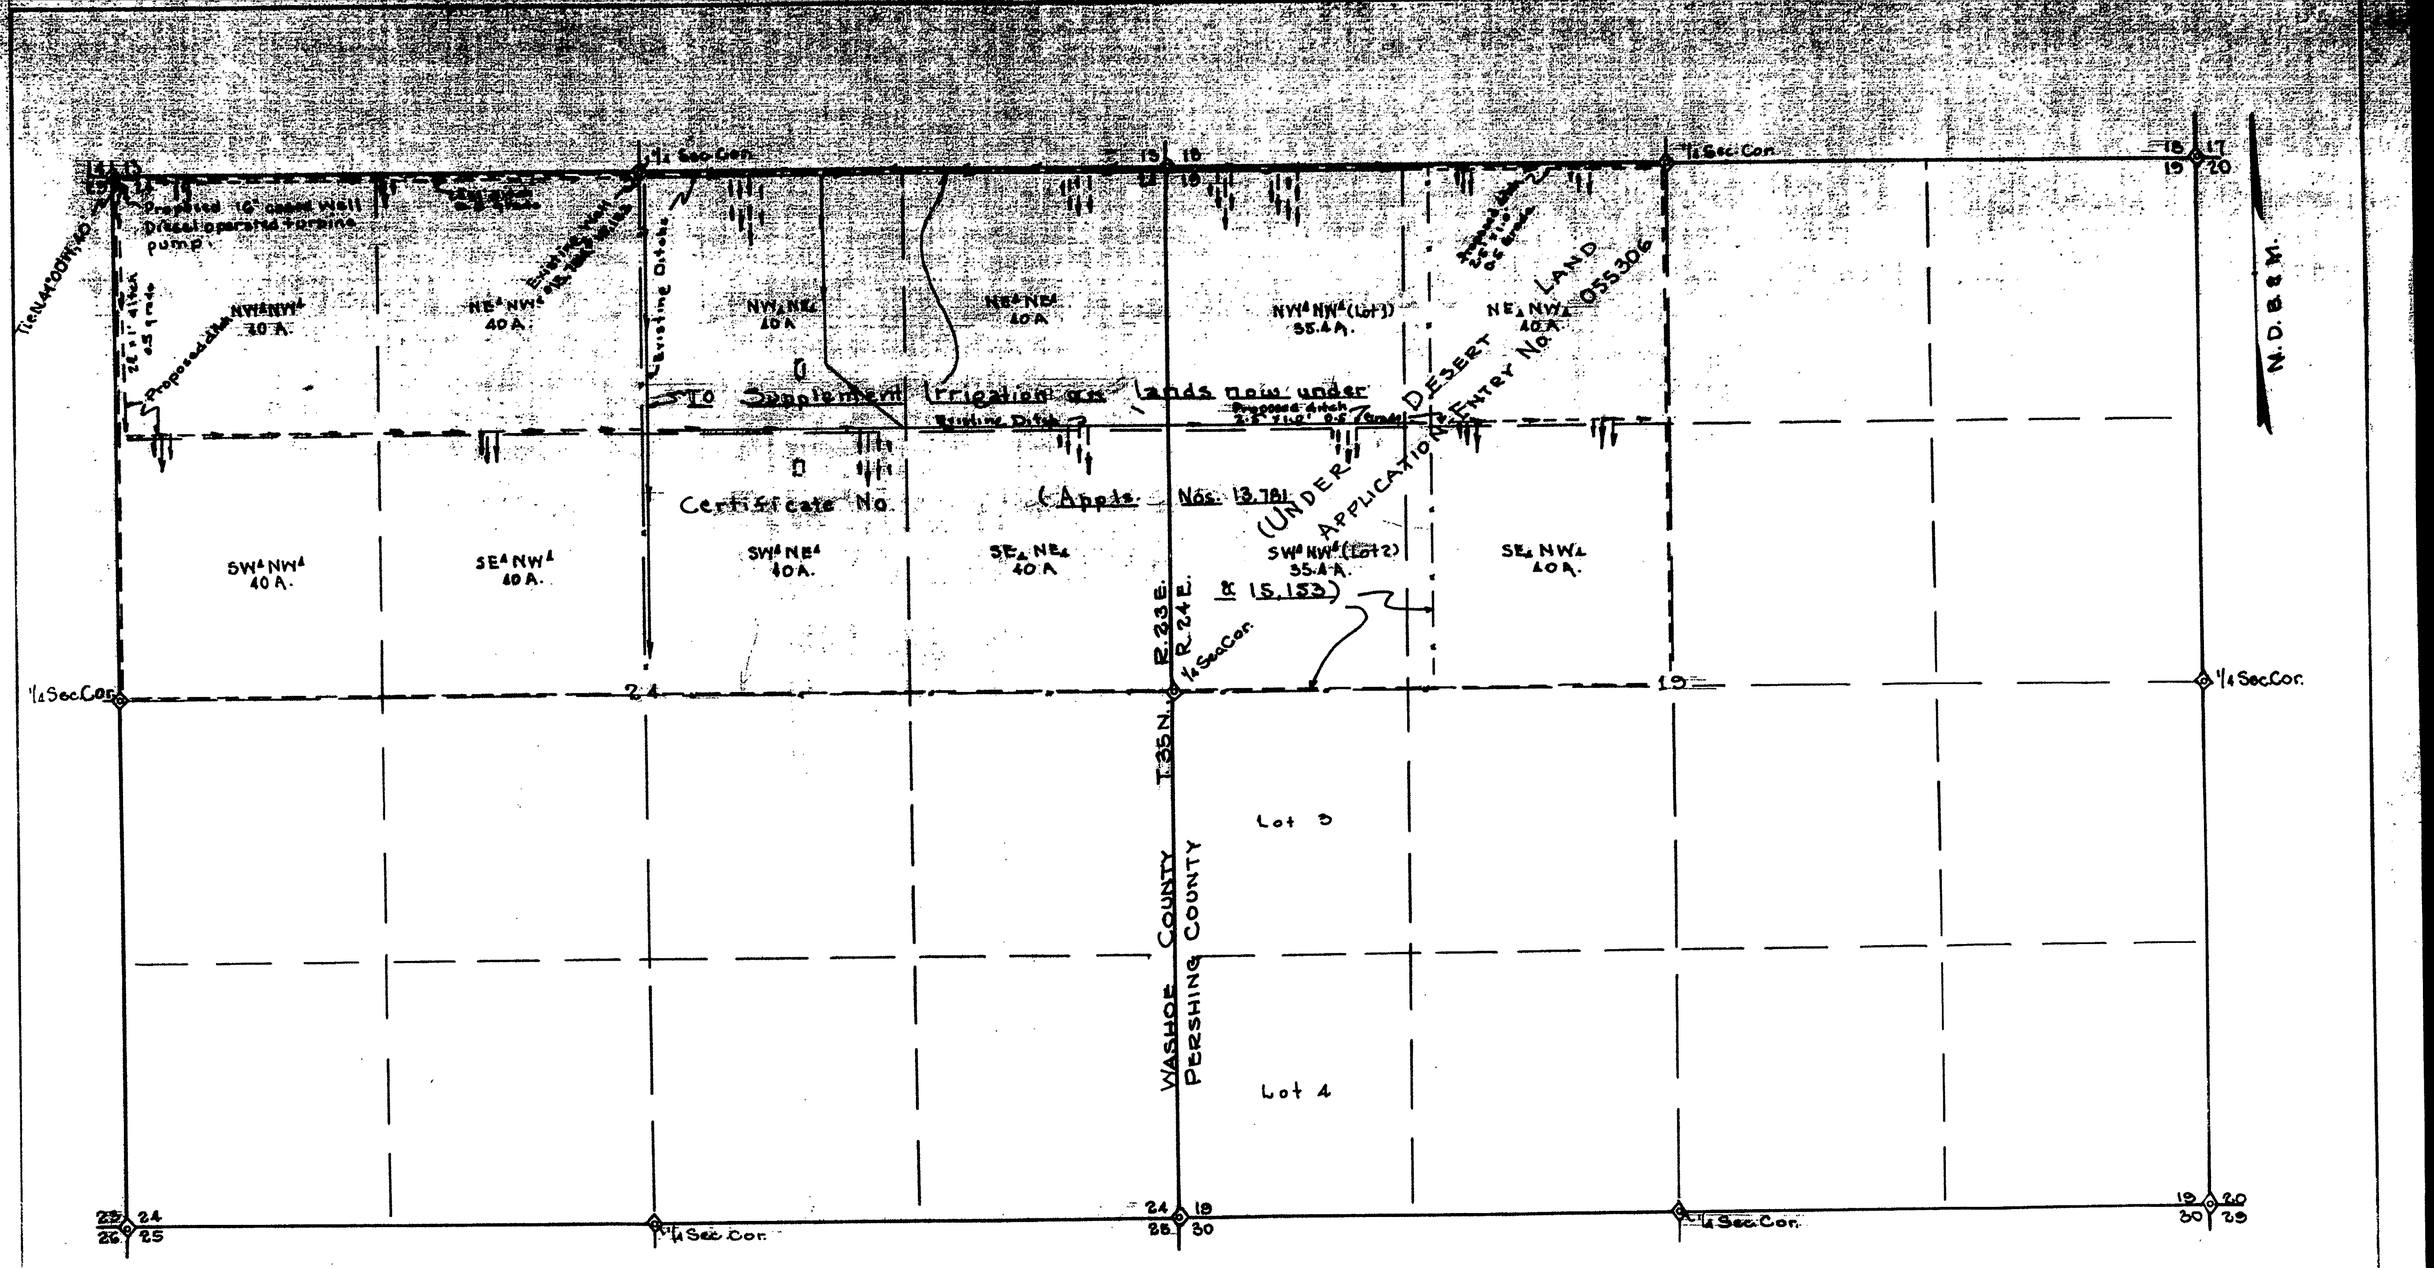

State of Nevada
County of Washoe ss

I, John E. Curran, being first duly sworn, depose and say that this map, consisting of one sheet, has been correctly drawn to the designated scale, from field notes of a survey made by me on August 27, 1962; that it truly and correctly represents the location and extent of the works used to divert water from an Underground Source in Washoe County for Irrigation & Domestic Uses by David Iveson. That the proposed point of diversion, the approximate location and size of the diverting channels; the location and names which will cross or connect with the proposed works, and the boundaries of the lands, shown by 40 Acre subdivisions, proposed to be irrigated, are fully and correctly designated hereon.

John E. Curran
State Water Right Surveyor
R.E. & L.S. No. 258

Subscribed and sworn to before me this 27th day of May, 1963.

Mrs. Hilda Sherwood
Notary Public in and for County, Nevada.
My Commission Expires July 1, 1963

Note:-
Basis of Bearings & Section Line data from G.L.O. Survey 1912.

✧ Standard Brass Cap Section Cors. as found. (G.L.O. Survey 1912.)

FILED
May 27, 1963
STATE ENGINEER'S OFFICE

OFFICE
STATE ENGINEER
1963 MAY 27 PM 2 37

MAP
TO ACCOMPANY APPLICATION TO APPROPRIATE WATER FOR IRRIGATION & DOMESTIC USE BY DAVE E. IVESON UNDER APPLICATION NO. 20,624 FROM UNDERGROUND SOURCE.

SCALE 1"=400'

20624