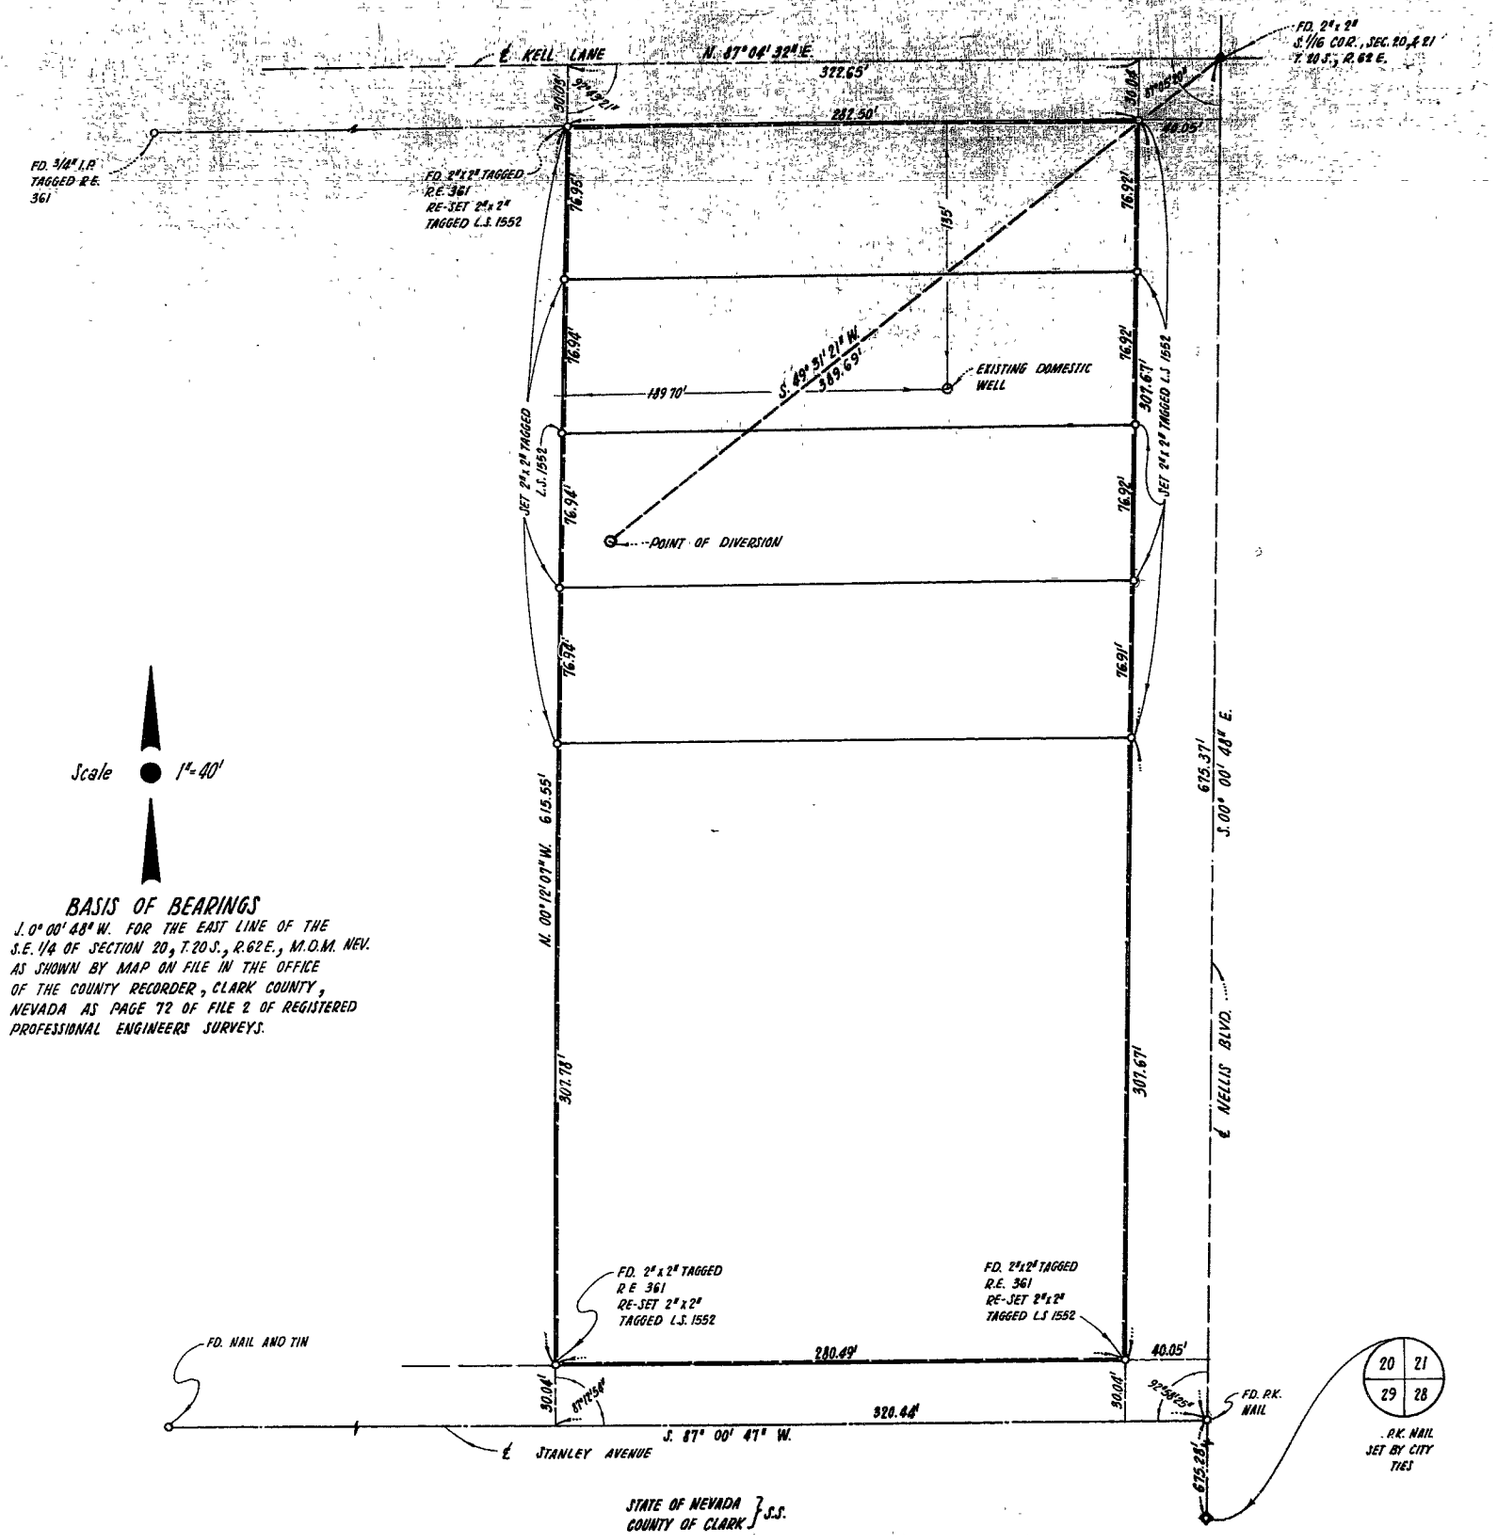

Scale 1" = 40'

BASIS OF BEARINGS

N. 0° 00' 48" W. FOR THE EAST LINE OF THE S.E. 1/4 OF SECTION 20, T. 20 S., R. 62 E., M.D.M. NEV. AS SHOWN BY MAP ON FILE IN THE OFFICE OF THE COUNTY RECORDER, CLARK COUNTY, NEVADA AS PAGE 72 OF FILE 2 OF REGISTERED PROFESSIONAL ENGINEERS SURVEYS.

A PORTION OF E. 1/2 OF THE N.E. 1/4 OF THE S.E. 1/4 OF THE S.E. 1/4 OF SECTION 20, T. 20 S., R. 62 E., M.D.M., NEVADA

STATE OF NEVADA }
COUNTY OF CLARK } S.S.

I, VICTOR G. KRAMETBAUER, BEING FIRST DULY SWORN, DO DEPOSE AND SAY THAT THIS MAP CONSISTING OF ONE SHEET HAS BEEN CORRECTLY DRAWN TO THE DESIGNATED SCALE FROM FIELD NOTES OF A SURVEY MADE UNDER MY SUPERVISION AND WAS COMPLETED AUGUST 5 1962; THAT IT CORRECTLY REPRESENTS THE PROPOSED LOCATION AND EXTENT OF THE WORKS USED TO DIVERT WATER FROM AN UNDERGROUND SOURCE, COUNTY OF CLARK STATE OF NEVADA, BY GEORGE MELONAS FOR QUASI-MUNICIPAL (APARTMENTS) AND DOMESTIC USE; THAT THE POINT OF DIVERSION AND LOCATION OF USE ARE FULLY AND CORRECTLY SHOWN HEREON.

VICTOR G. KRAMETBAUER
STATE WATER RIGHT SURVEYOR No. 291

SUBSCRIBED AND SWORN TO BEFORE ME THIS 6 DAY OF AUGUST, 1962.

MY COMMISSION EXPIRES: June 1, 1966

NOTARY PUBLIC IN AND FOR THE COUNTY OF CLARK, STATE OF NEVADA

OFFICE STATE ENGINEER
1962 AUG 8 AM 10 37
1962 AUG 8 AM 8 42

FILED
Sept. 18, 1962
STATE ENGINEER'S OFFICE

MAP TO ACCOMPANY APPLICATION TO APPROPRIATE WATER FOR

QUASI-MUNICIPAL (APARTMENTS) and DOMESTIC USE

BY GEORGE MELONAS

FROM AN UNDERGROUND SOURCE CLARK COUNTY, NEVADA

20627