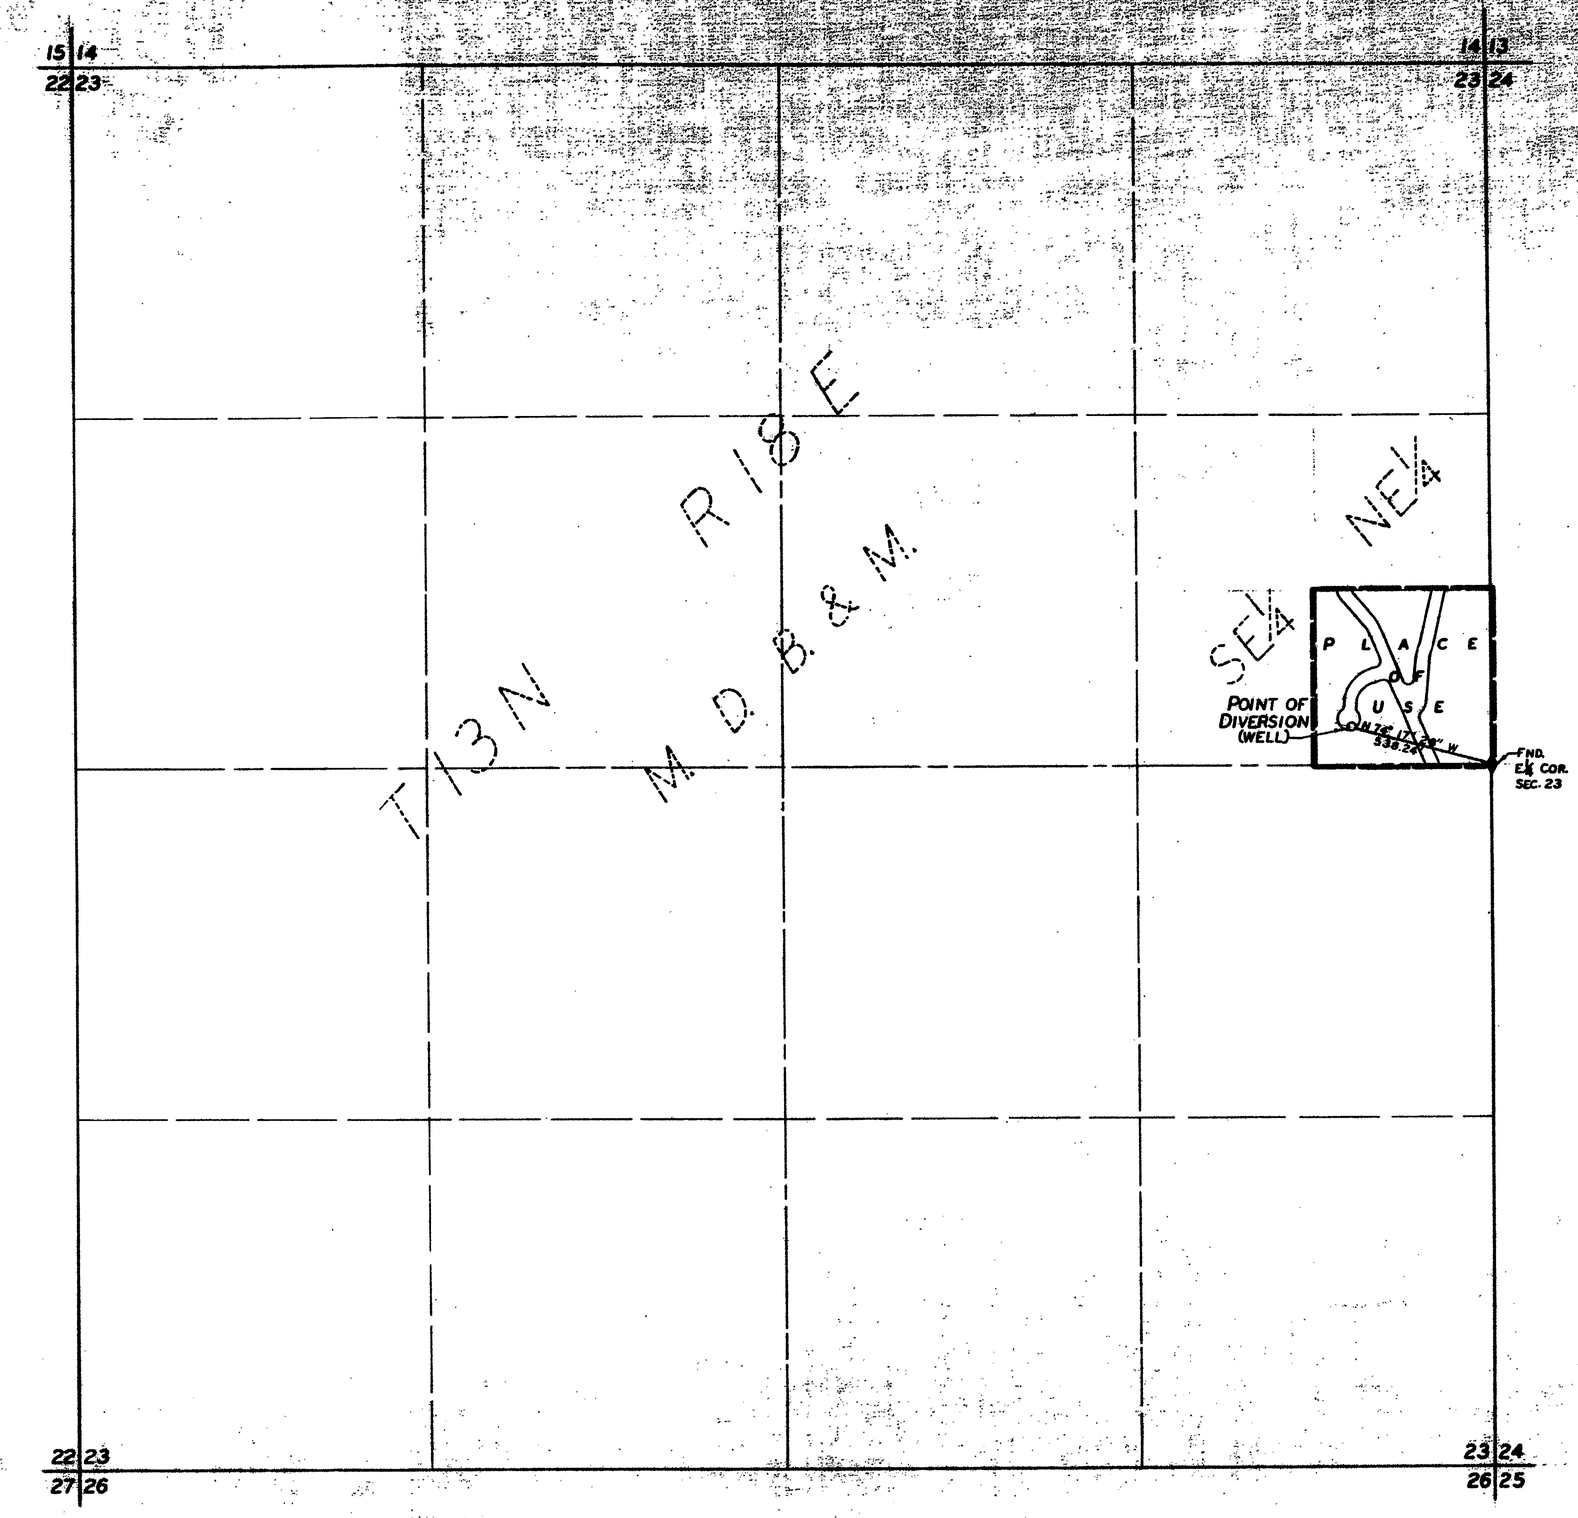

BASIS OF BEARINGS - EAST LINE OF NE¼ SEC. 23
i.e. S 0° 09' 17" E

STATE OF NEVADA
COUNTY OF WASHOE ss

I, EUGENE C. SPROUT being first duly sworn depose and say that this map, consisting of one sheet, has been correctly drawn to the designated scale from field notes of a survey made by me or under my supervision and direction between the 6TH and 23RD day of July 1962; that it truly and correctly represents the proposed location and extent of the works used to divert water from an underground source in DOUGLAS COUNTY, by KINGSBURY WATER CORP., for Quasi-Municipal and Domestic purposes. That the proposed point of diversion, the location and names of all other works which will cross or connect with the proposed works, and the boundary of all lands, showing by 40-acre subdivision, the areas proposed to be served, are fully and correctly designated thereon.

EUGENE C. SPROUT
STATE WATER RIGHT SURVEYOR NO. 257

Subscribed and sworn to before me this 1ST day of AUGUST, 1962.
My commission expires JAN 8, 1966

NOTARY PUBLIC IN AND FOR SAID COUNTY AND STATE

SCALE: 1" = 300'

FILED
Aug. 10, 1962
STATE ENGINEER'S OFFICE

STATE ENGINEER
1962 AUG 10 PM 2 27

CERTIFICATE NO. 7034 ISSUED May 26, 1969

MAP
TO ACCOMPANY APPLICATION
TO APPROPRIATE WATER
FROM AN UNDERGROUND SOURCE
FOR QUASI-MUNICIPAL & DOMESTIC PURPOSES
BY KINGSBURY WATER CORP. (SUBDIVISION) IN
SE¼ SE¼ NE¼ SEC. 23 T13N R18E, M.D.B.&M.
DOUGLAS COUNTY NEVADA

SPROUT ENGINEERS INC.
1715 "B" ST.
SPARKS, NEVADA

JULY 23, 1962
JOB 62-A-62

20630