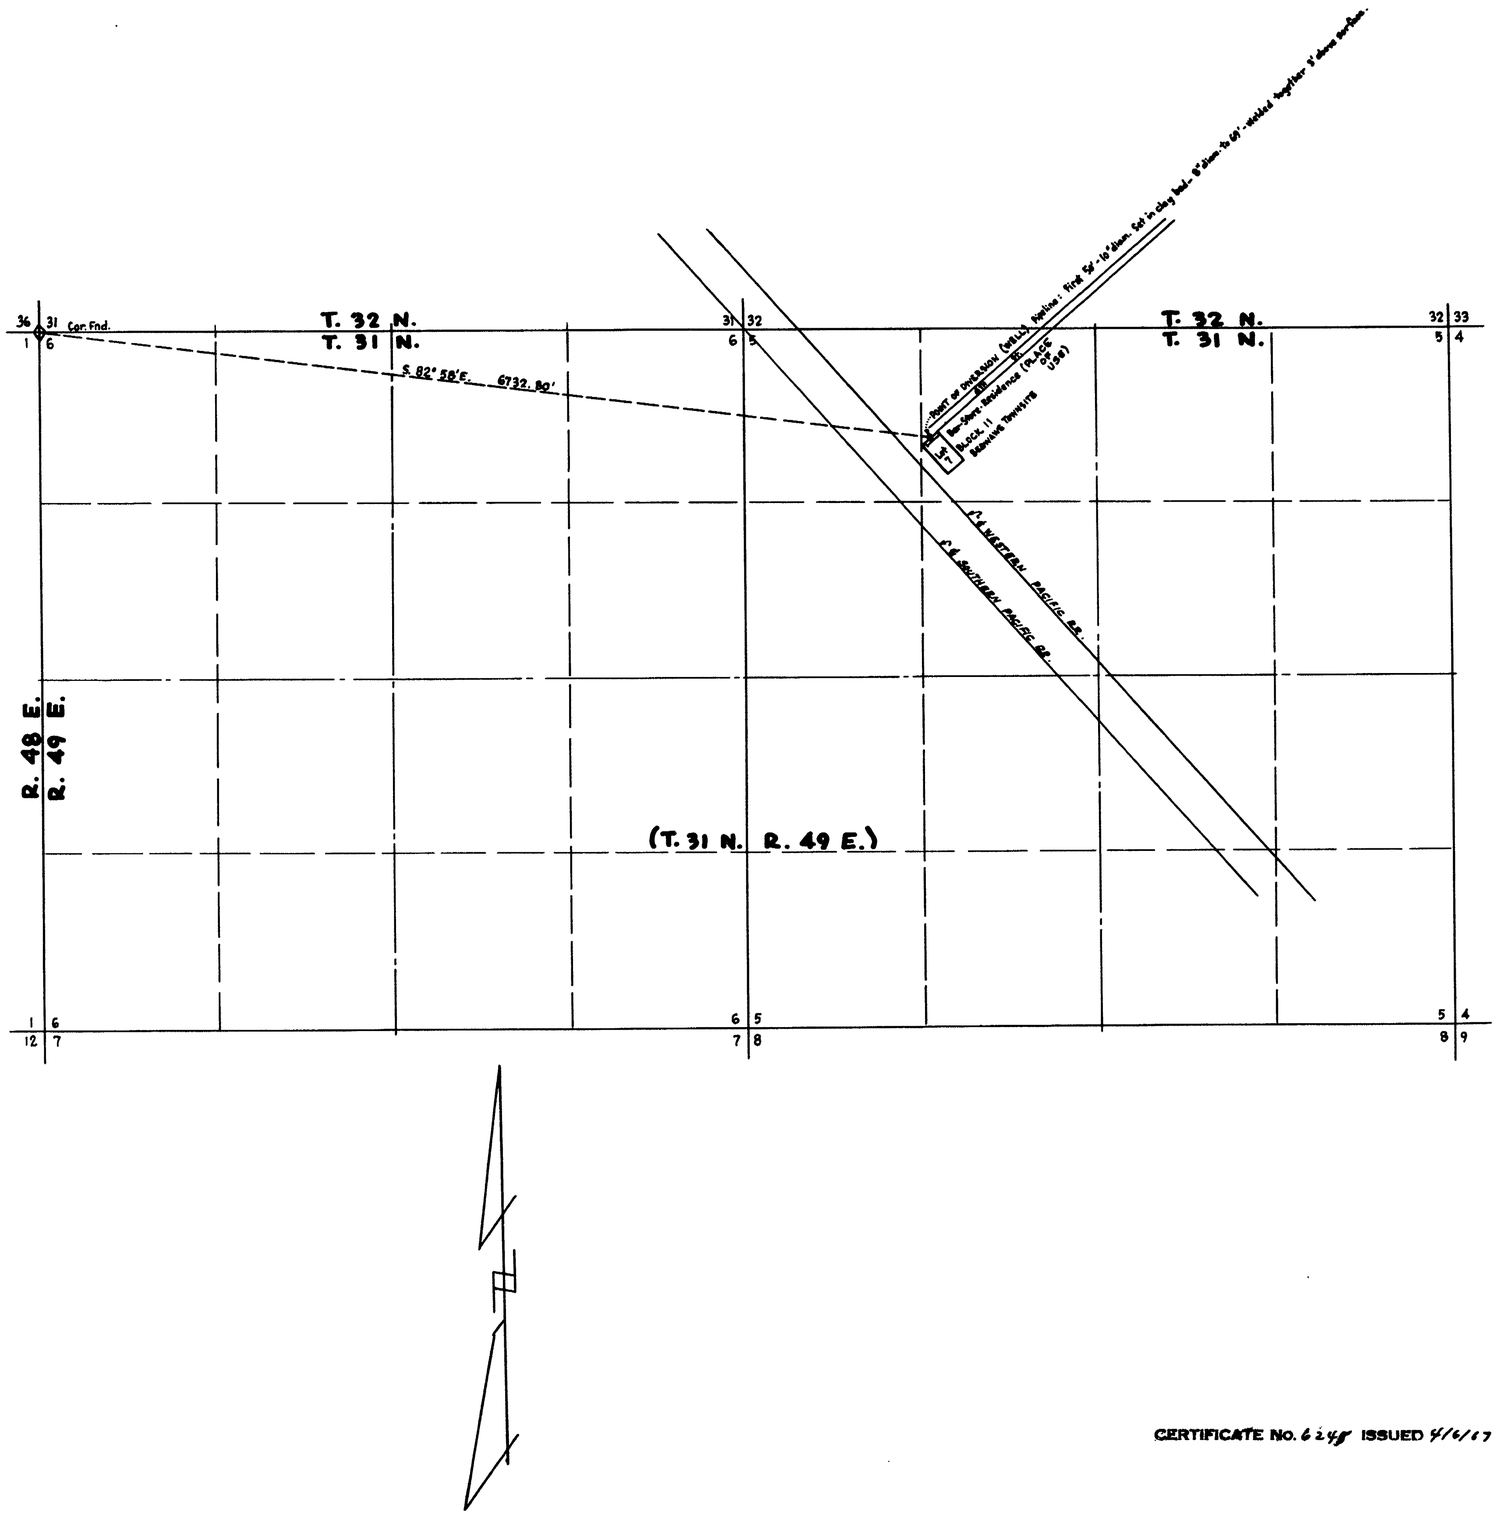

STATE OF NEVADA }
COUNTY OF ELKO } ss.

I, W.H. Settelmeyer, being first duly sworn, depose and say that this map, consisting of one sheet, has been correctly drawn to the designated scale from field notes of a survey made by me on the 5th day of May, 1963; that it truly and correctly represents the proposed location and extent of the works used to divert water from underground sources in Eureka County by MARTIN and ETHEL MILANO for Commercial (store & Bar) and Domestic purposes. That the proposed point of diversion, the approximate location and sizes of the diverting conduits, all reservoirs or basins, the location and names of all other works which will cross or connect with the proposed works, and the boundary of all lands and properties proposed to be serviced, are fully and correctly designated thereon.

W.H. Settelmeyer
State Water Right Surveyor

Subscribed and sworn to before me this 20th day of May, 1963.

Sofia Kane
Notary Public in and for Elko County, Nevada
My commission expires 1-22-67

0 200 500 1000 1500 2000
Scale: 1 in. = 600 Ft.

FILED
May 21, 1963
STATE ENGINEER'S OFFICE

CERTIFICATE No. 6248 ISSUED 5/6/67

1963 MAY 21 AM 9 21
STATE ENGINEER

MAP
TO ACCOMPANY APPLICATION TO APPROPRIATE WATER FOR COMMERCIAL & DOMESTIC BY MARTIN AND ETHEL MILANO FROM UNDERGROUND SOURCES IN EUREKA COUNTY, NEV.

20636