# Township 14 N, Range 18 E, M.D.B. & M.

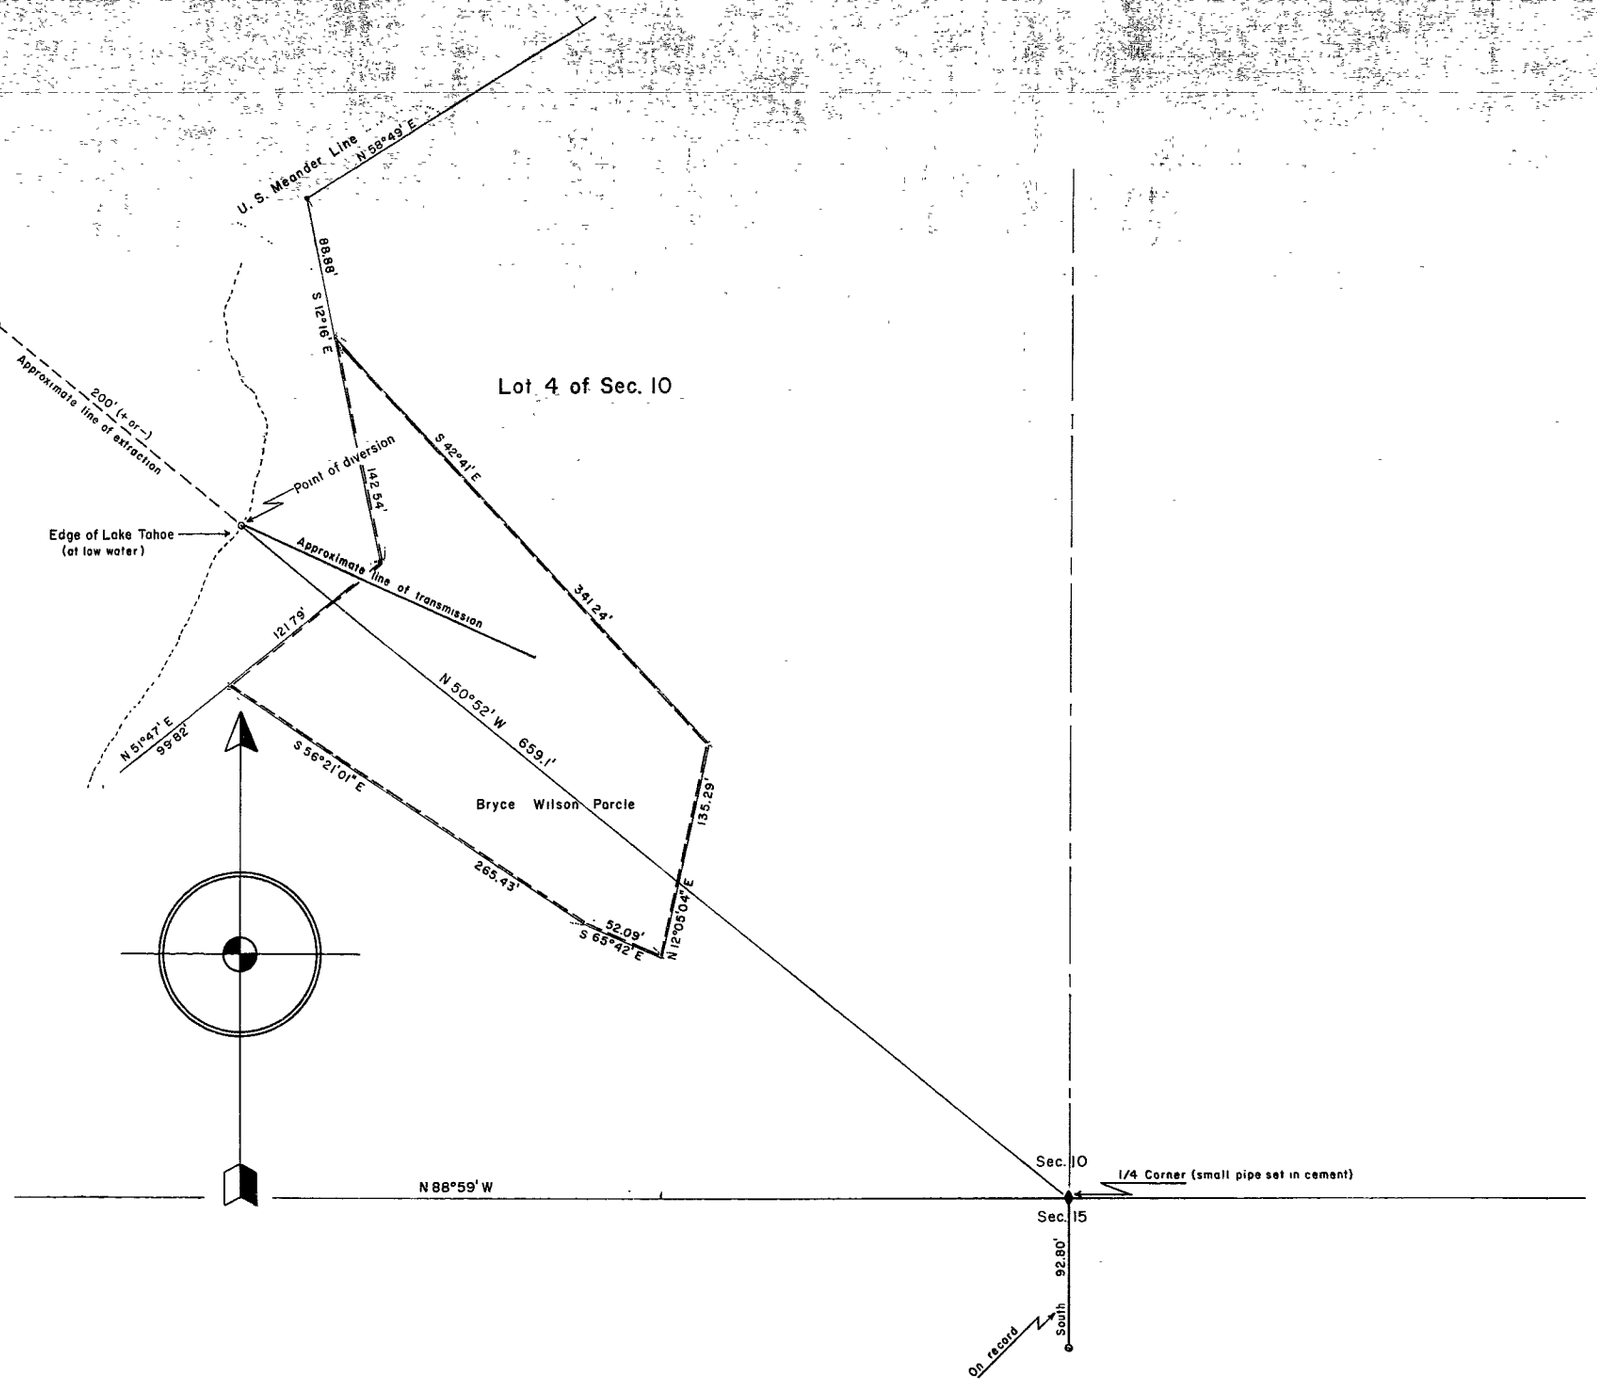


SCALE: 1" = 50'

0 50 100 200 300 400 FEET

STATE OF NEVADA
COUNTY OF ORMSBY SS

I, *Keith N. Meador*, being first duly sworn, depose and say that this map, consisting of one sheet, has been correctly drawn to the designated scale from field notes of a survey made by me on November 23rd, 1962; that it truly represents the proposed location and extent of the works used to divert water from Lake Tahoe, in Douglas County, by *Bryce Wilson* for domestic purposes. That the proposed point of diversion, the approximate location of the diverting pipe and the boundary of all land wherein the waters are to be used, are fully and correctly designated thereon.

Keith N. Meador
State Water-Right Surveyor

Scribed and sworn to before me this 6th day of December, 1962.

Mrs. Hilda Sherwood
Notary Public in and for
Ormsby County, Nevada

My Commission Expires July ...

OFFICE
STATE ENGINEER
1962 DEC 6 PM 4 35

FILED
Dec. 6, 1962
STATE ENGINEER'S OFFICE

CERTIFICATE NO. 6292 ISSUED 5-24-67

MAP TO ACCOMPANY
APPLICATION TO APPROPRIATE WATER
FOR
DOMESTIC USE
BY
BRYCE WILSON FROM LAKE TAHOE

20657