State of Nevada } S.S.
County of Humboldt

I, J.R. Caldwell, being first duly sworn depose and say that this map has been correctly drawn to the designated scale from field notes of a survey made by me on the 5th day of December, 1962 that it truly and correcty represents the proposed location and extent of the works used to divert water from an underground source, in Humboldt County, by Margaret Barber for irrigation purpose, that the proposed point of diversion the approximate location and size of the diverting channel, all reservoirs or basins the location and names of all other works which will cross or connect with the proposed works, and the boundry of all lands, showing by 40-acre subdivisions the areas to be irrigated, are fully and correctly designated thereon.

J.R. Caldwell
State Water Right Surveyor

Subscribed and sworn to before me this 7th day of December, 1962.

Notary Public James A. Callahan in and for Humbold County, Nevada

My Commission expires February 28, 1963

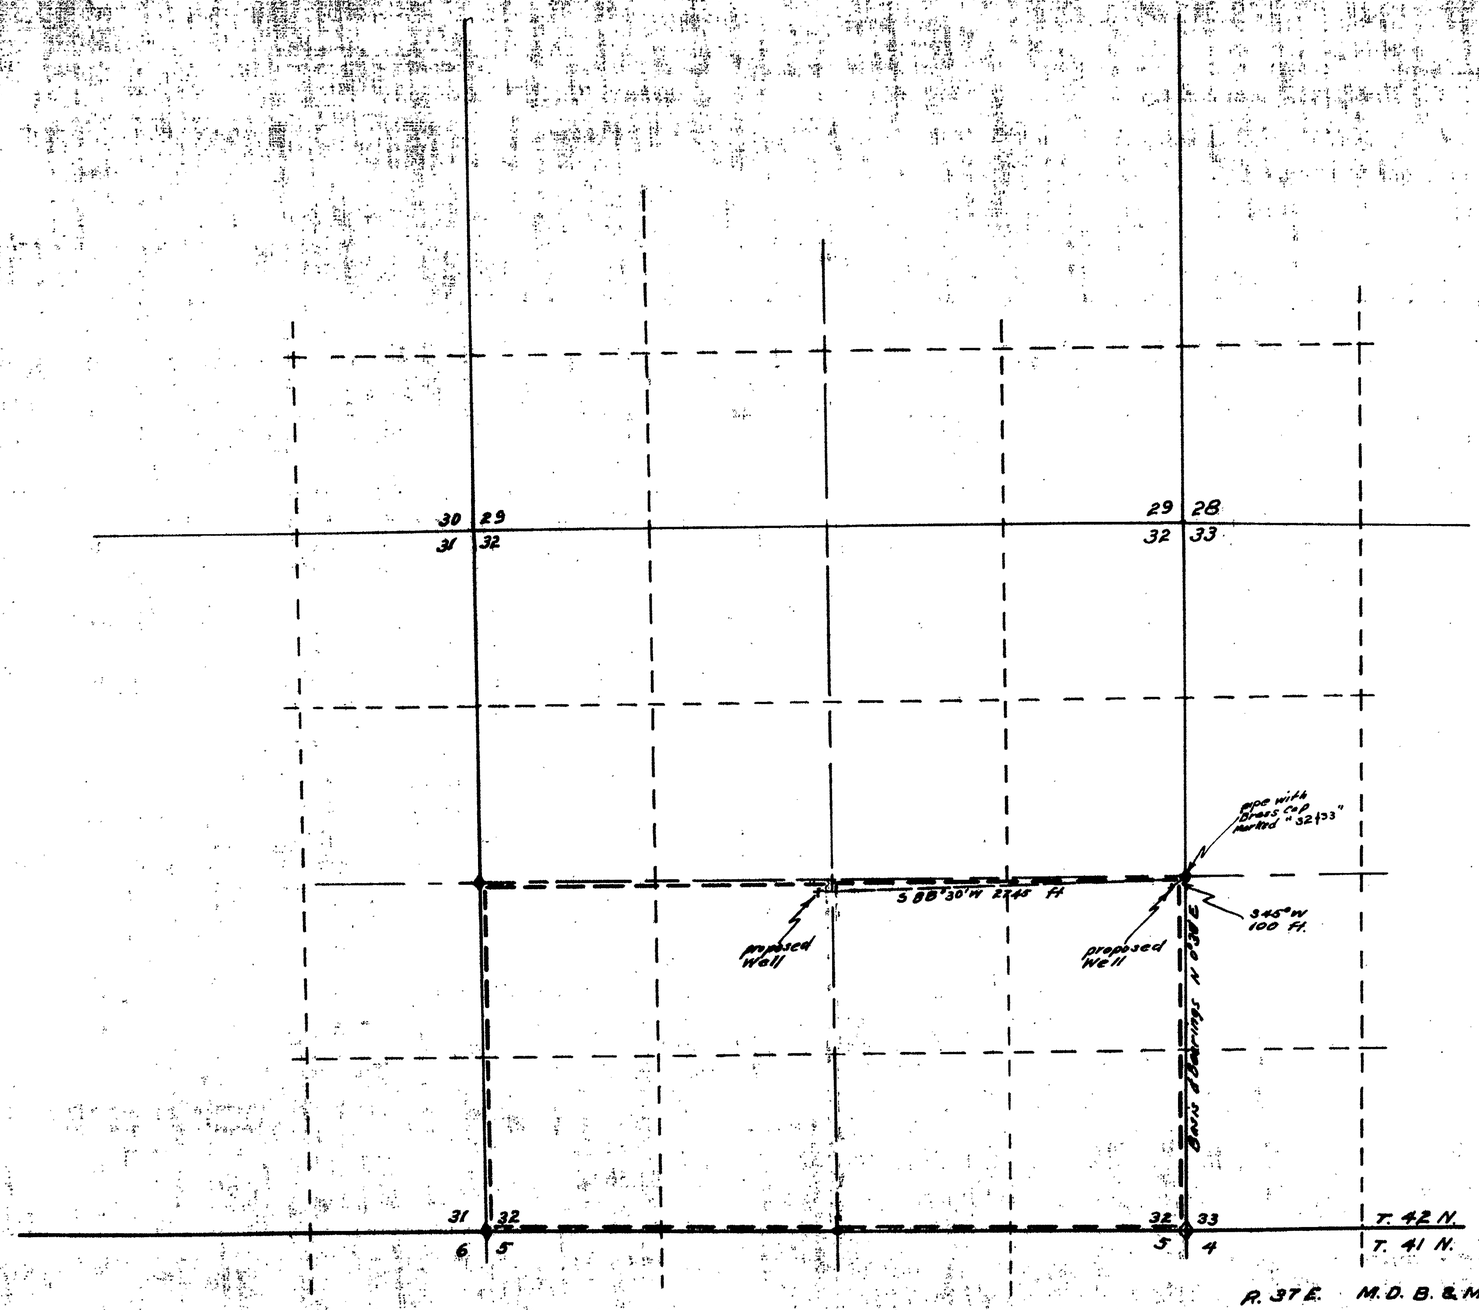

Scale 1" = 600'

600 0 600 1200 1800 2400

FILED
Dec. 12, 1962
STATE ENGINEER'S OFFICE
STATE ENGINEER
1962 DEC 12 AM 10 57

MAP
To Accompany Application
To Appropriate Water for
Irrigation
By: Margaret Barber
From: An Underground Source

20670 20669 - File under