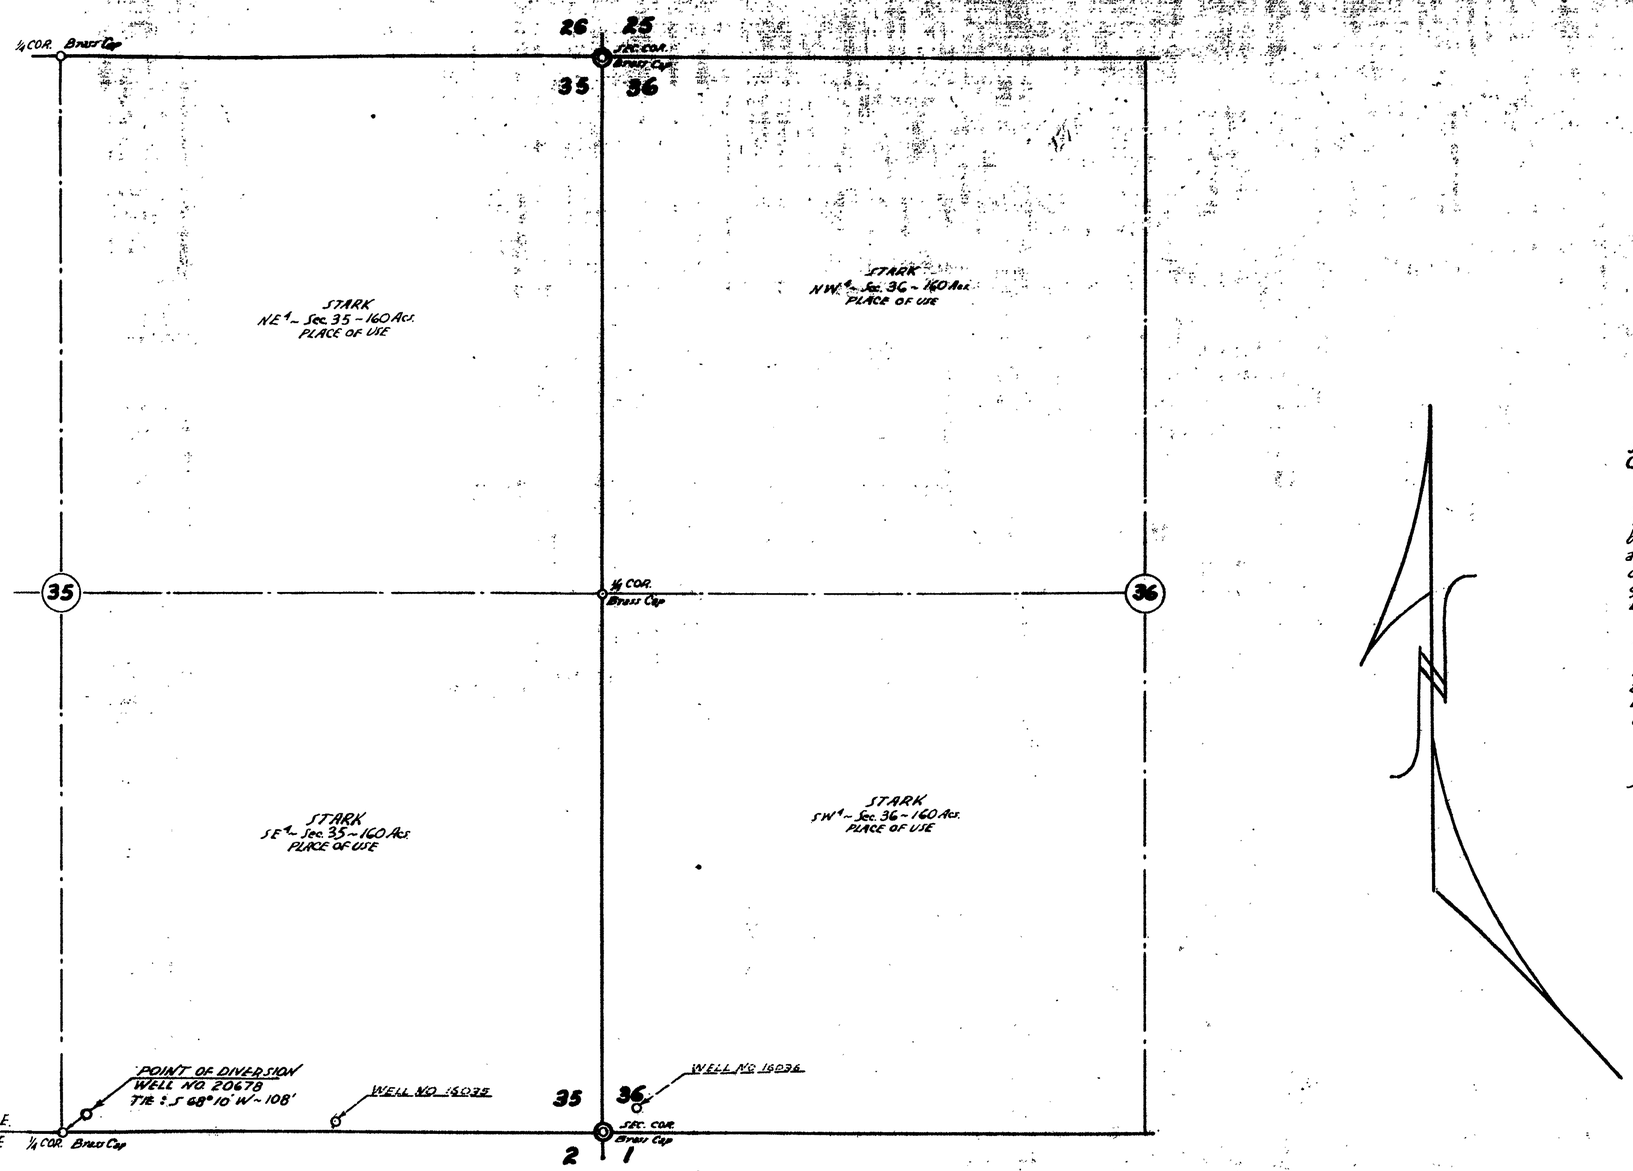

STATE OF NEVADA ss
COUNTY OF WASHOE

I, E.P. Orgood, being first duly sworn, depose and say that this map consisting of 1 sheet has been correctly drawn to the designated scale from field notes of a survey made by me on the 1st day of November, 1962, That it truly and correctly represents the location and extent of the works used to divert water from underground sources by well in Churchill County, Nevada, by EDWARD H. STARK for irrigation and domestic use.

That the proposed point of diversion, the approximate location and size of the diverting channel or other conduit, the place and manner of use, and the location and names of all other works, or streams which are crossed by or connected with the said works, are fully and correctly designated.

E. P. Orgood Jr.
E.P. OSGOOD, JR., Surveyor No. 294

Subscribed and sworn to before me this 2nd day of 1962

NOTARY PUBLIC

Notary Public in & for Washoe County, Nevada

SCALE
1 Inch = 400 Feet
100 0 500 1000 1500
50

STATE ENGINEER
1962 DEC 14 PM 2 49

FILED
Dec. 14, 1962
STATE ENGINEER'S OFFICE

No. 20678

MAP TO ACCOMPANY APPL'N No. 20678
TO APPROPRIATE WATER
FOR IRRIGATION & DOMESTIC USE
BY
EDWARD H. STARK
FROM UNDERGROUND SOURCES
CHURCHILL COUNTY NEVADA
NOVEMBER 1962 E.P. OSGOOD, JR., ST. WTR. RT. ENG.

20678