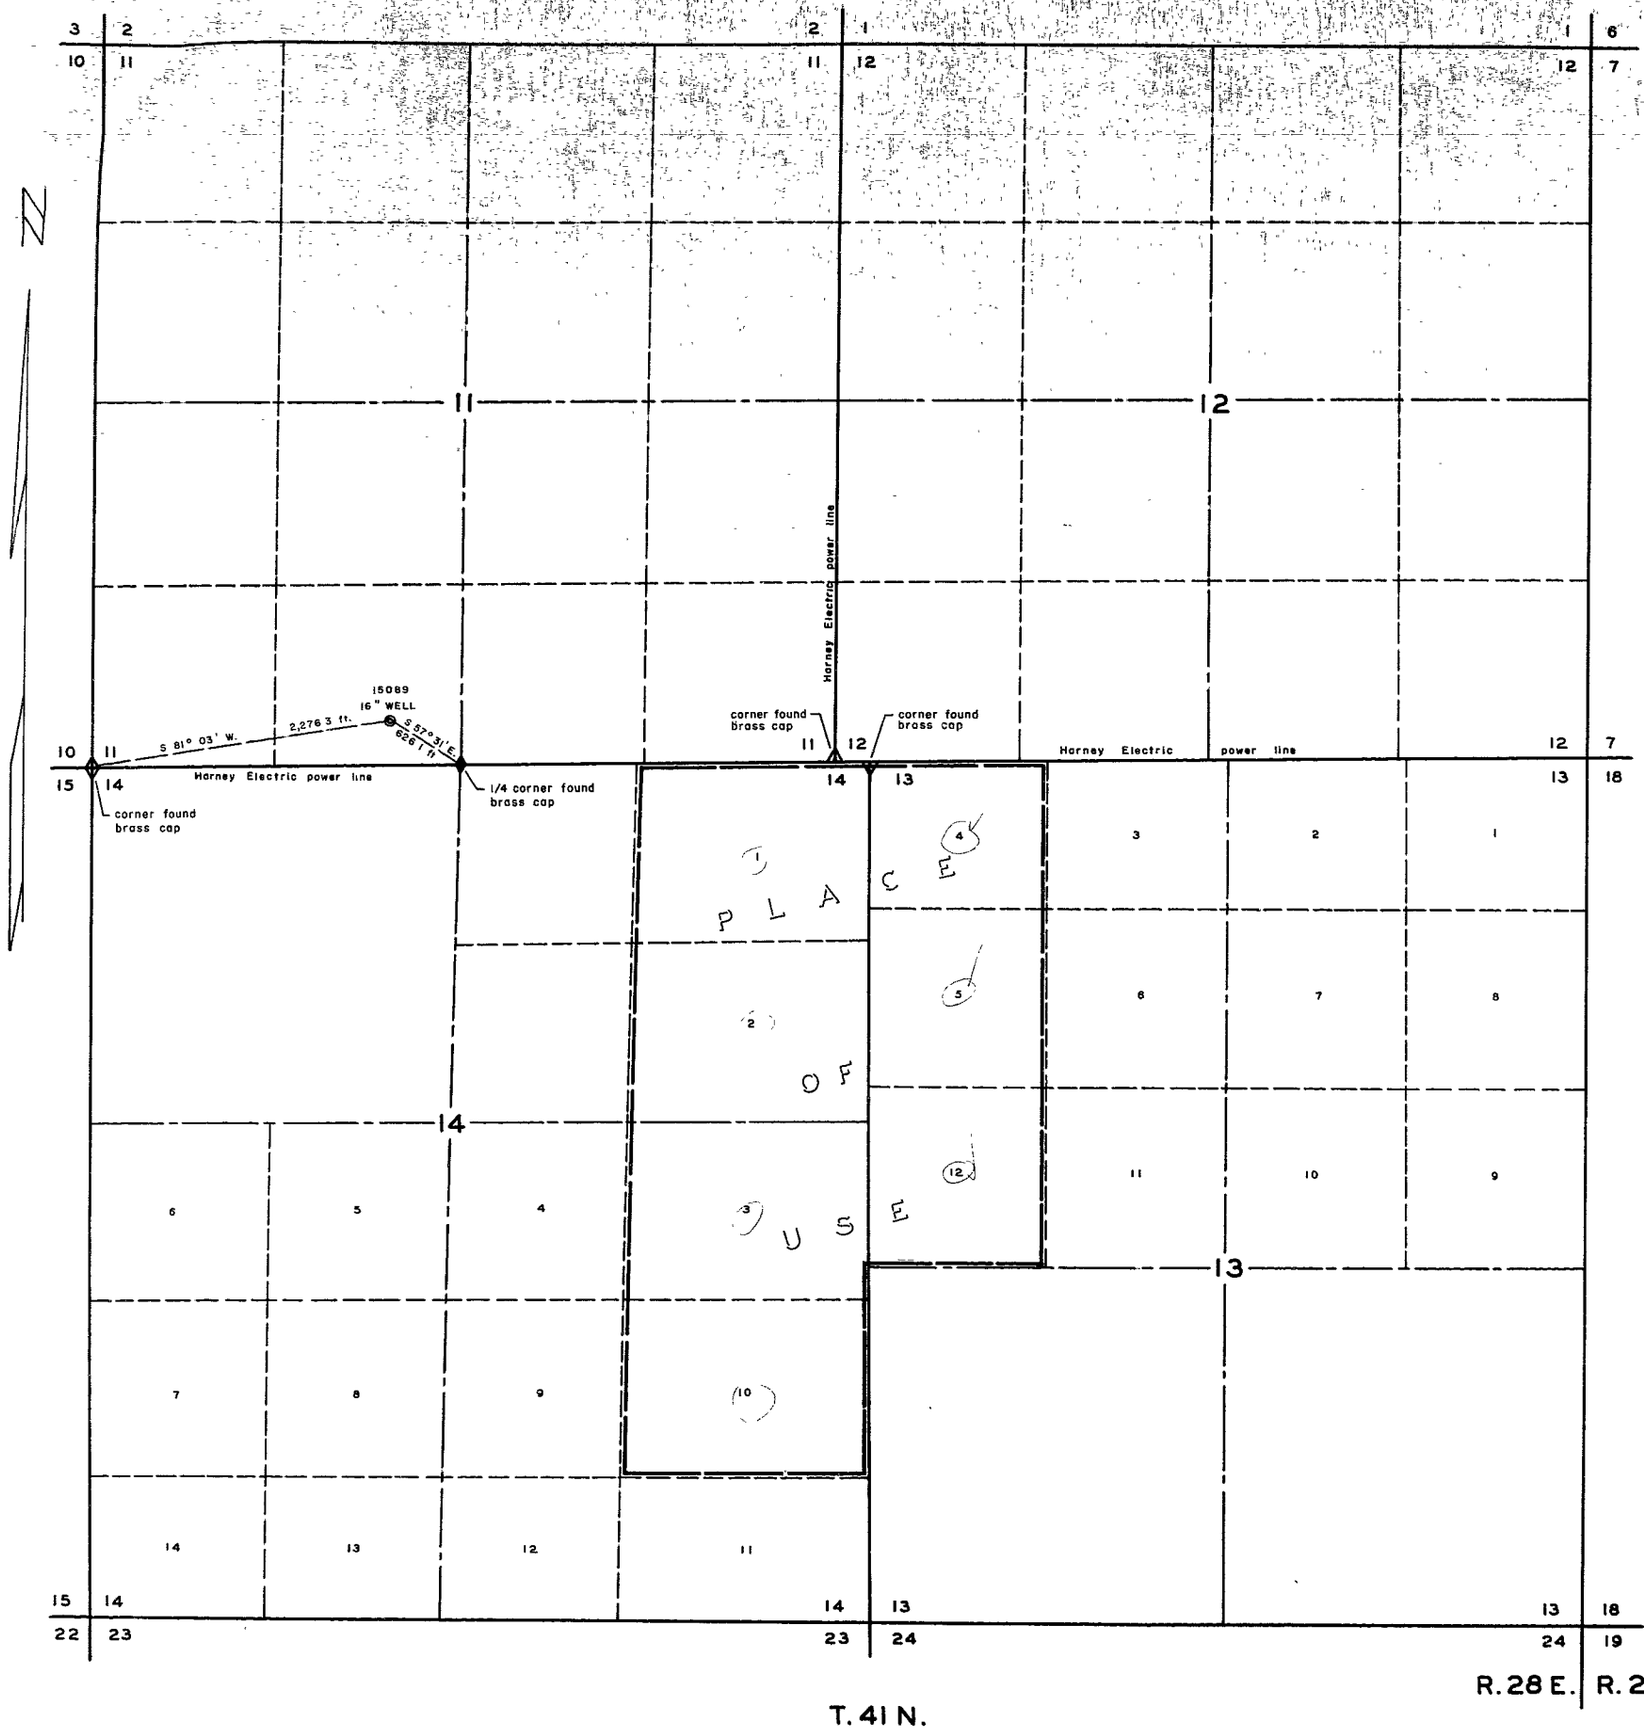

Bearing reference – North line Section 14, T. 41 N., R 28 E., MDM from G.L.O Resurvey (1915) plat. S. 89° 37' W.

STATE OF NEVADA
COUNTY OF HUMBOLDT SS

I, *William J. Newman*, being first duly sworn, depose and say that this map, consisting of one sheet, has been correctly drawn to the designated scale from field notes of a survey made by me on the *4 th* day of *December*, 1962; that it truly and correctly represents the location and extent of the proposed works used to divert water from *underground* in *Humboldt* County, by *RAMON MONTERO, JR.* for irrigation and domestic purposes That the proposed point of diversion, the approximate location and size of the diverting well, all reservoirs or basins, the location and names of all other works which will cross or connect with the proposed works, and the boundary of all lands, showing by 40-acre subdivisions the areas proposed to be irrigated, are fully and correctly designated thereon

William J. Newman
State Water Right Surveyor No 285

Subscribed and sworn to before me this *10th* day of *December*, 1962

Donalon Leighton
Notary Public in and for Humboldt County, Nevada

My commission expires *9/19/65*

SCALE 1" - 600'

500 0 1000 2000

FILED
Dec. 11, 1962
STATE ENG. CLERK'S OFFICE

MAP
TO ACCOMPANY APPLICATION TO APPROPRIATE WATER FOR IRRIGATION & DOMESTIC USE BY RAMON MONTERO, JR. FROM UNDERGROUND

20679