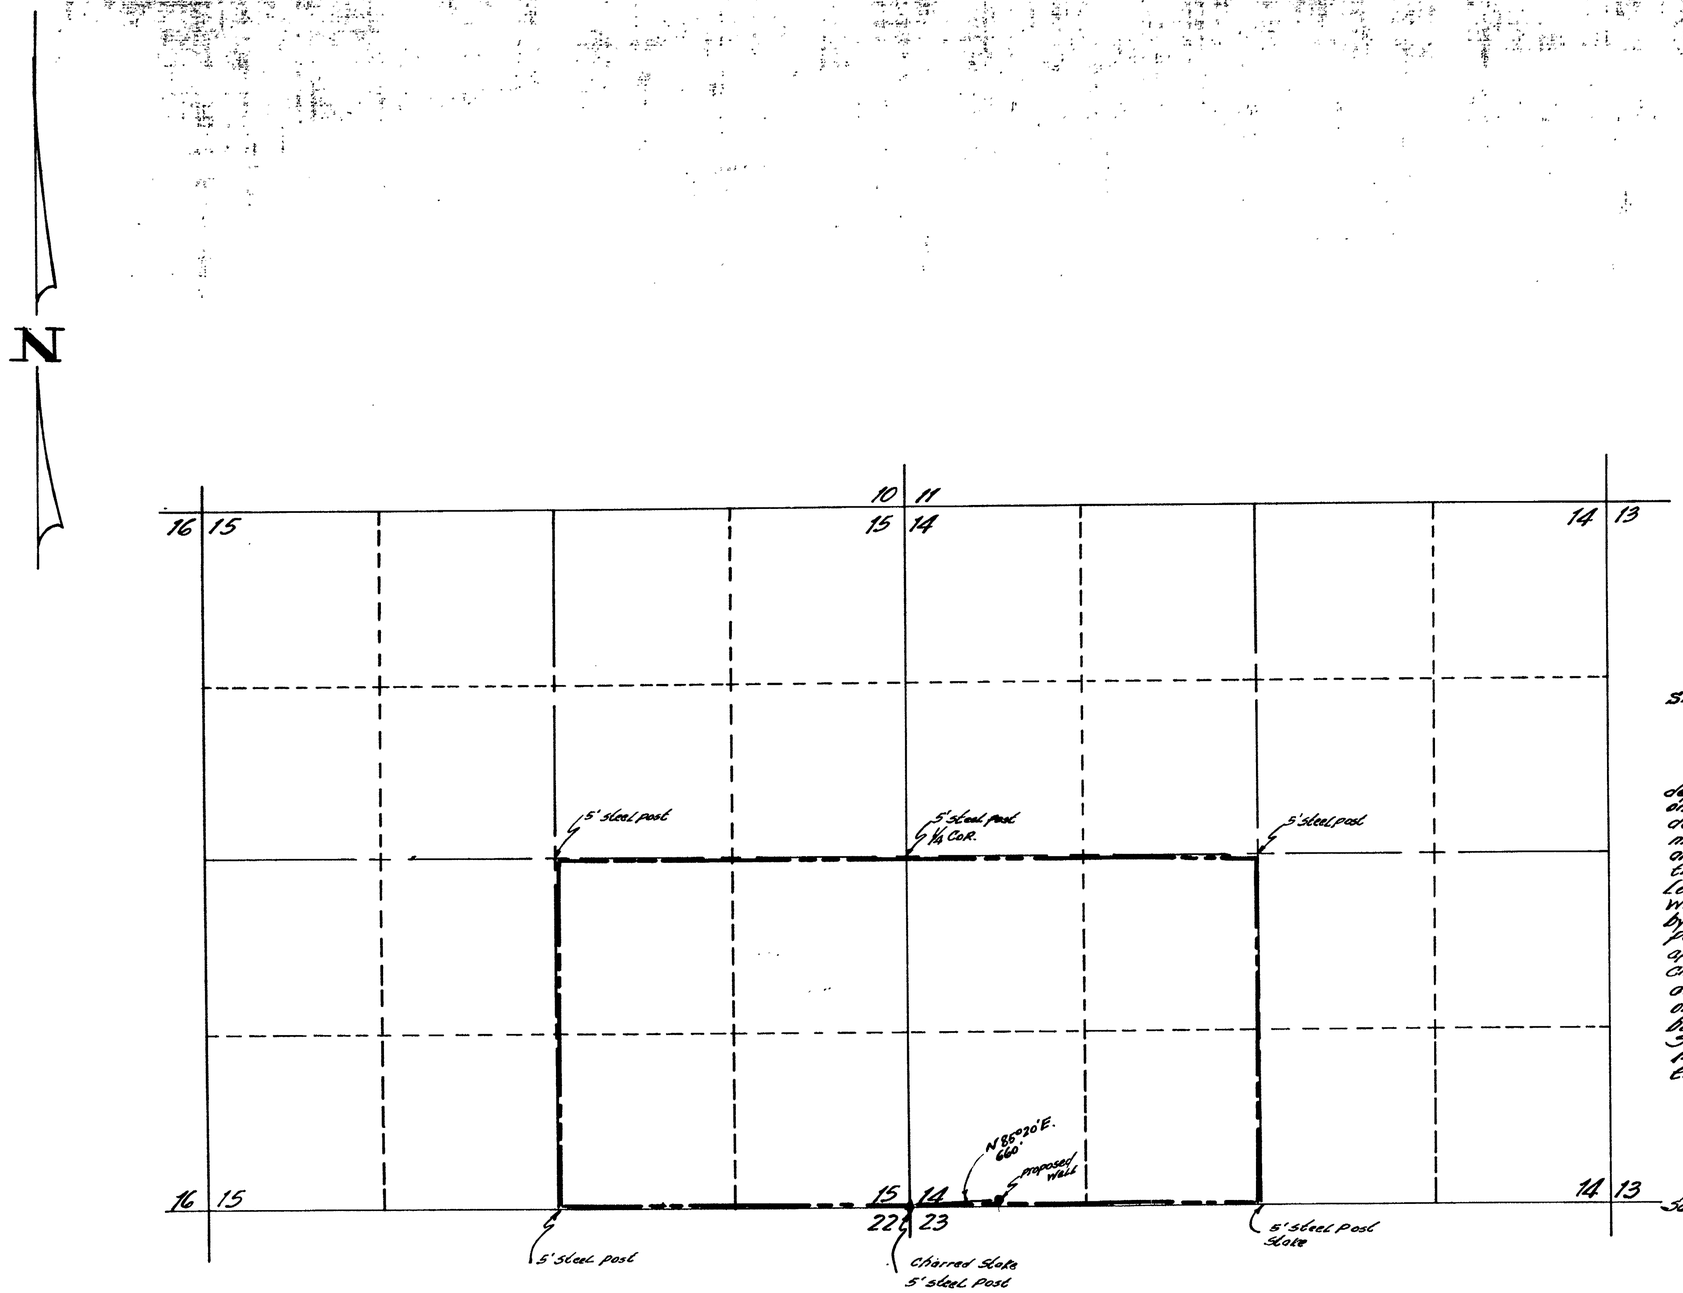

T. 40 N., R. 33 E., M.D.B.&M.

STATE OF NEVADA
COUNTY OF ORMSBY } S. S.

I, Richard M. Black, being first duly sworn depose and say that this map consisting of one sheet has been correctly drawn to the designated scale from field notes of a survey made by me between the 15th day of September and the 1st day of October 1962; that it truly and correctly represents the proposed location and extent of the works used to divert water from underground in Humboldt County by ALONIA C. McDONOUGH for irrigation & domestic purposes. That the proposed point of diversion the approximate location and size of the diverting channel, all reservoirs or basins, the location and names of all other works which will cross or connect with the proposed works and the boundary of all lands showing by 40-Acre Sub-divisions the areas proposed to be irrigated, are fully and correctly designated thereon.

Richard M. Black
STATE WATER RIGHT SURVEYOR

Subscribed and sworn to before me this 21st day of October, 1962.

M. Kathleen Bartlett
Notary Public in and for Ormsby County, Nevada

Scale: 1" = 600'

FILED
Oct. 23, 1962
STATE ENGINEER'S OFFICE

1962 OCT 25 AM 10 01
STATE ENGINEER

MAP

TO ACCOMPANY APPLICATION TO APPROPRIATE WATER FOR IRRIGATION & DOMESTIC USE BY ALONIA C. McDONOUGH FROM UNDERGROUND

20683