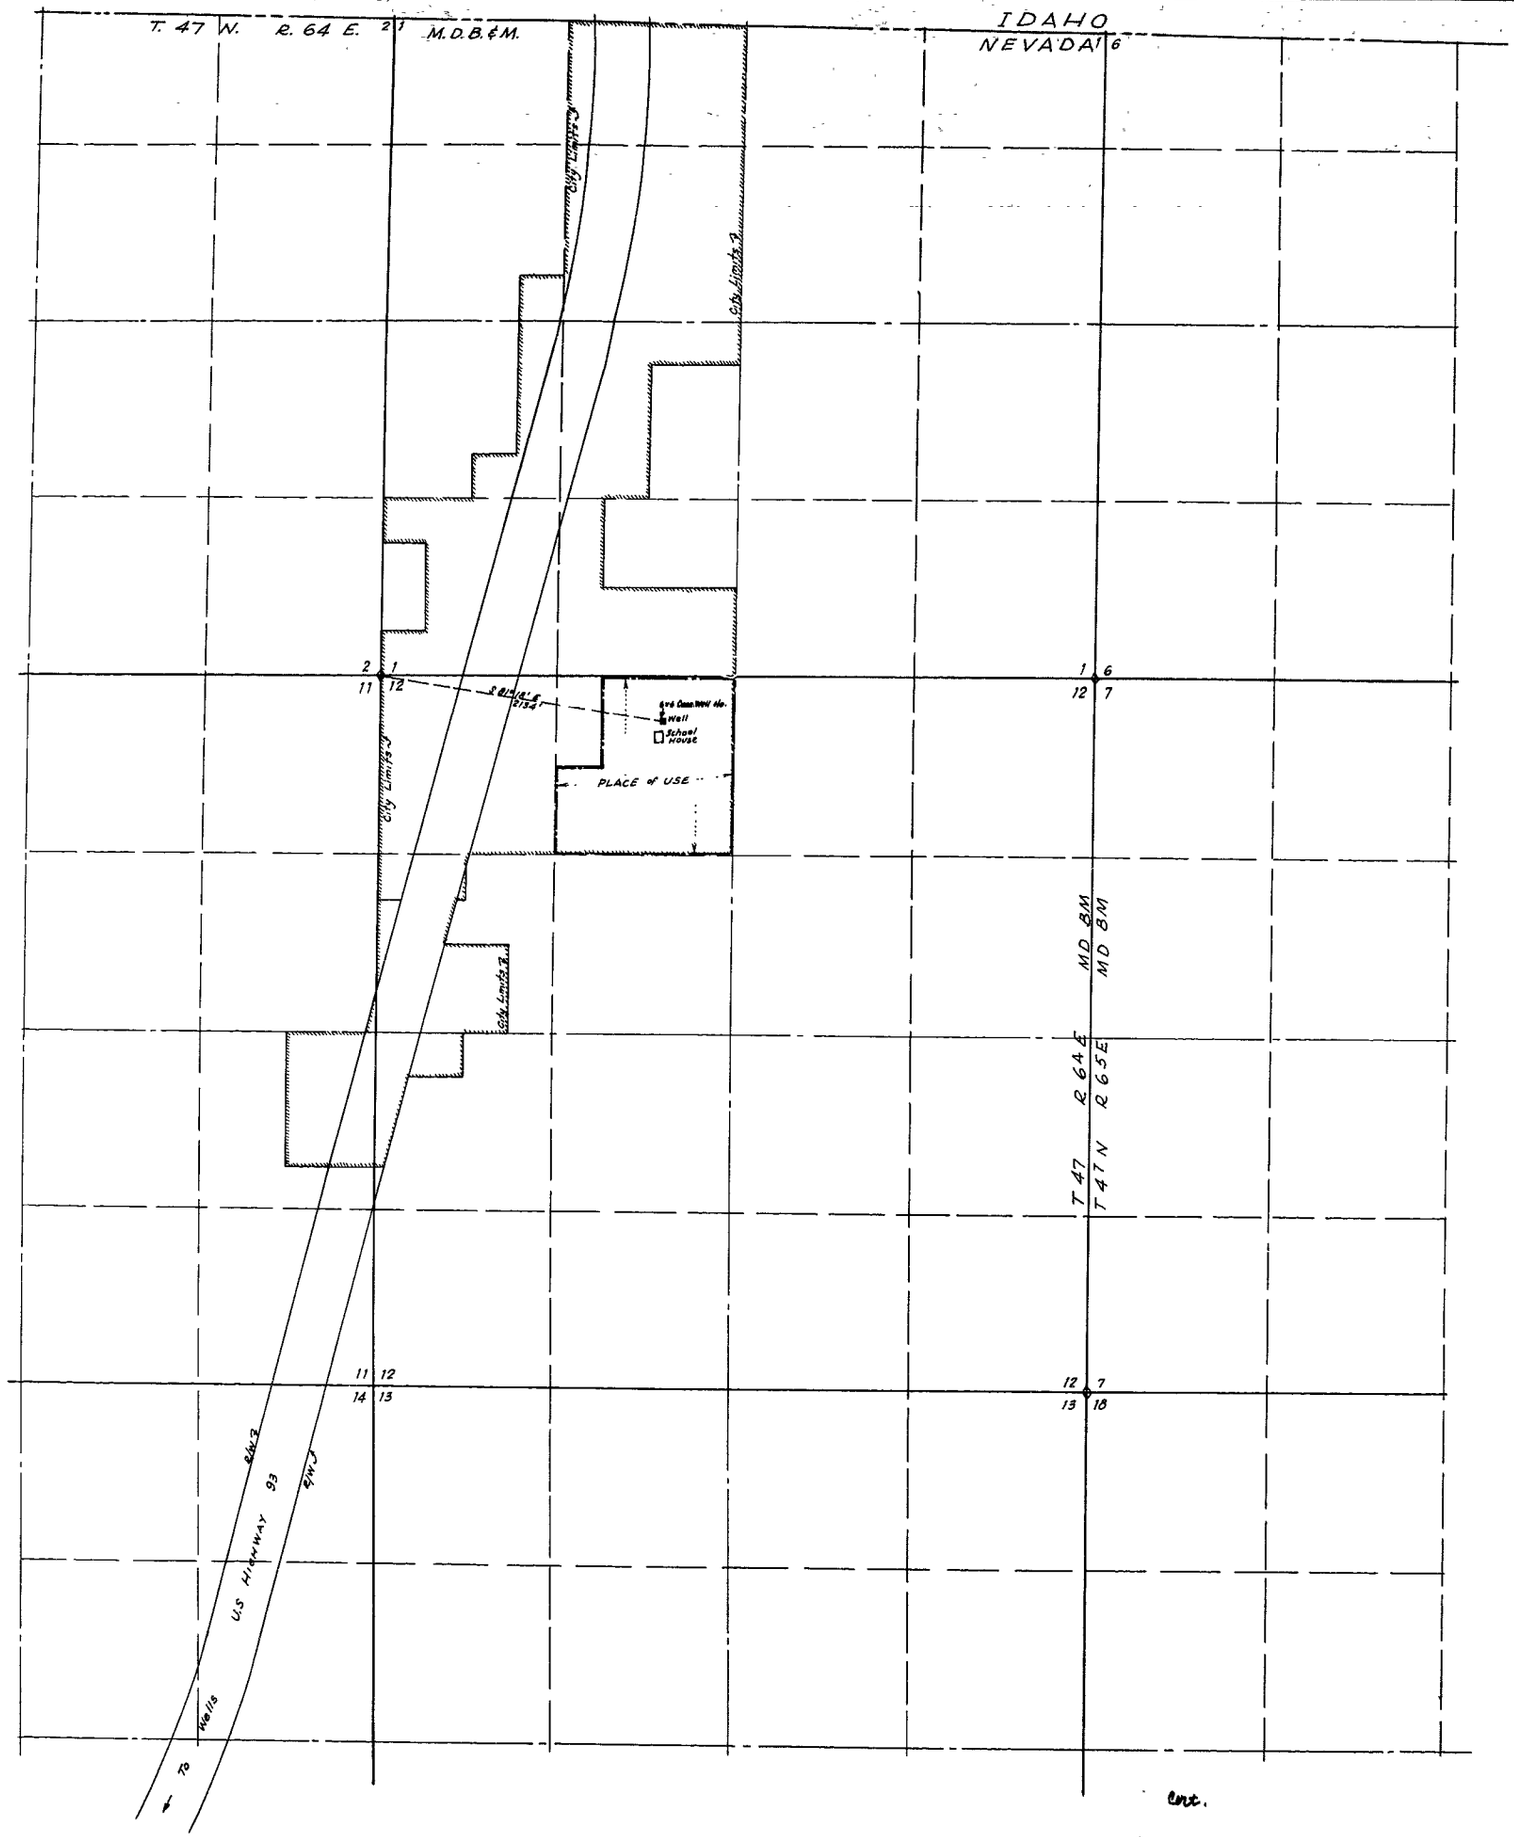

COUNTY OF ELKO
STATE OF NEVADA } ss

I, W H Settelmeyer, being first duly sworn, depose and say that this map, consisting of one sheet, has been correctly drawn to the designated scale from field notes of a survey made by me on the 26th day of May, 1962; that it truly and correctly represents the proposed location and extent of the works used to divert water from underground sources in ELKO County by ELKO COUNTY SCHOOL DISTRICT for domestic purposes. That the point of diversion, the approximate location and size of the diverting conduit, the manner and place of use, the names and locations of all other works or streams which will cross or connect with the proposed works are fully and correctly designated thereon

W H Settelmeyer
State Water Right Surveyor

Subscribed and sworn to before me this 30th day of June, 1962

Frank Weinrauch
Notary Public in and for Elko County, Nevada
My commission expires February 3, 1963.

Scale: 1 inch = 600 feet

CERTIFICATE No. 6294 ISSUED 6-2-67

FILED
Sept. 18, 1962
STATE ENGINEER'S OFFICE

OFFICE
STATE ENGINEER

1962 SEP 18 AM 10 55

MAP

TO ACCOMPANY APPLICATION TO APPROPRIATE WATER FOR DOMESTIC (School) PURPOSES FOR ELKO COUNTY SCHOOL DISTRICT FROM UNDERGROUND SOURCES

20687