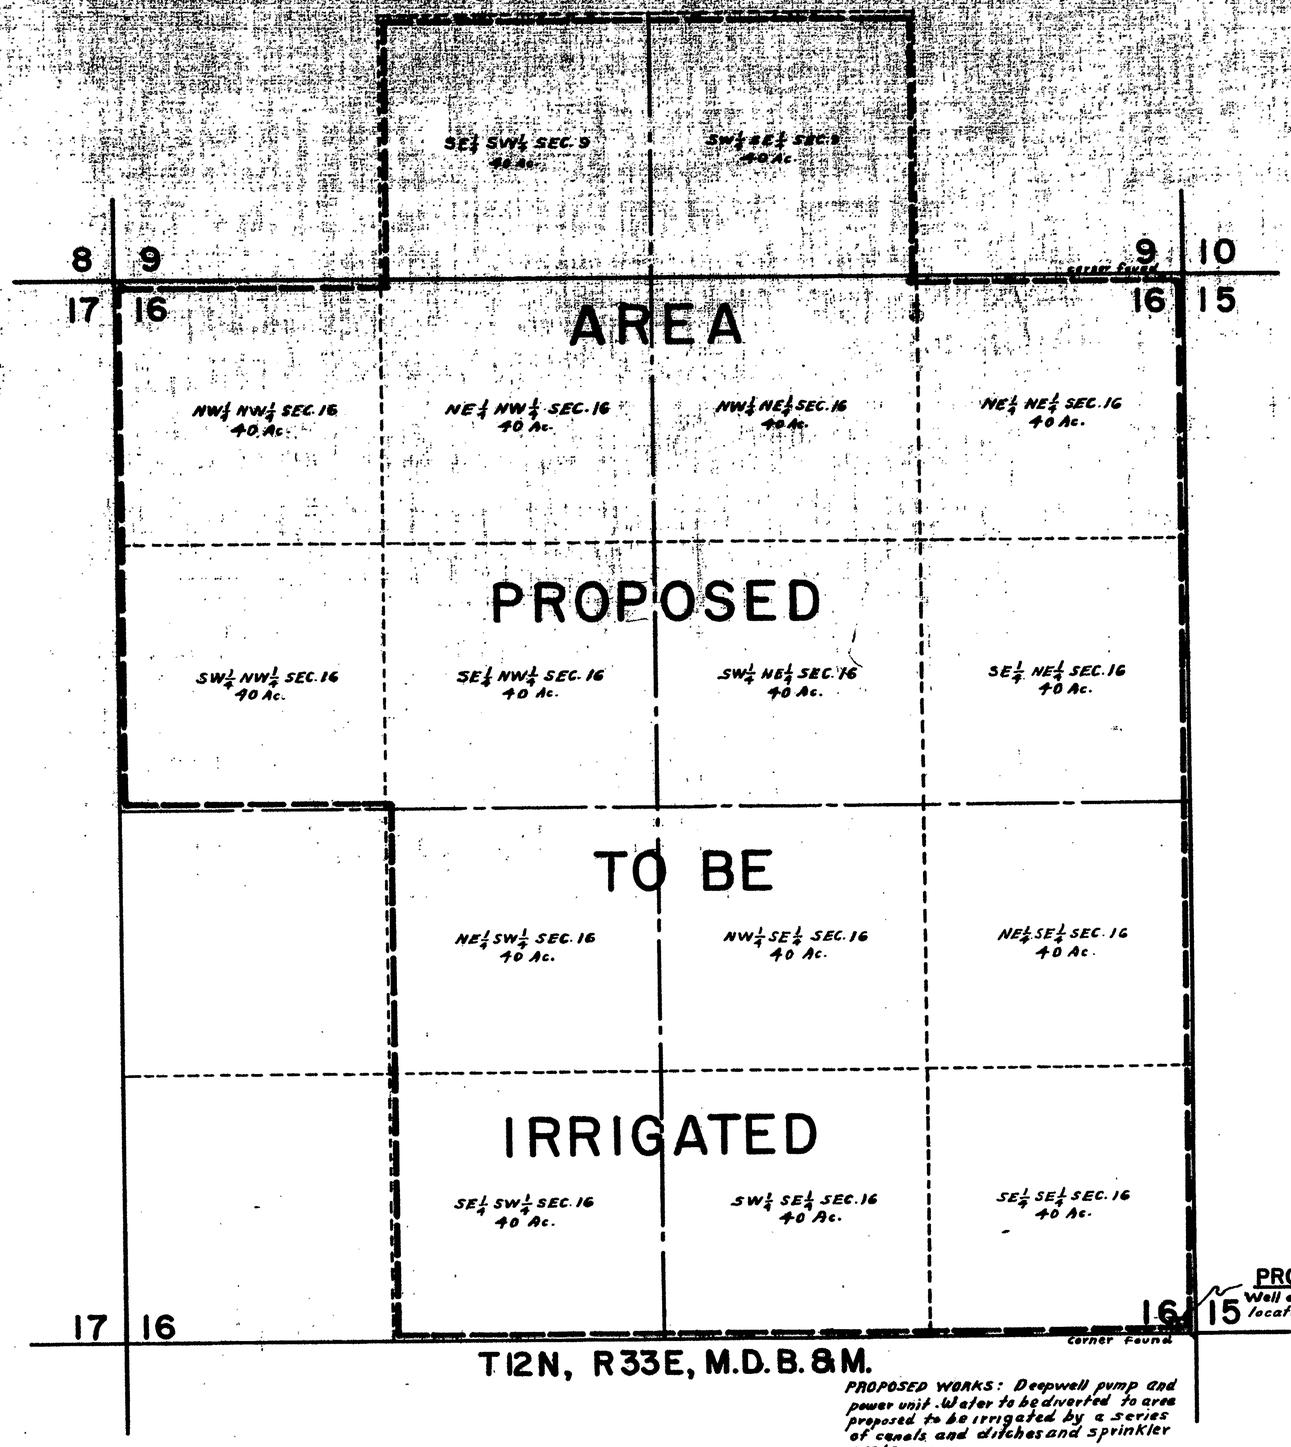

T12N, R33E, M.D.B.&M.

PROPOSED WORKS: Deepwell pump and power unit. Water to be diverted to area proposed to be irrigated by a series of canals and ditches and sprinkler system.

N

STATE OF NEVADA
COUNTY OF NYE } SS.

I, T.M. Cahill, being first duly sworn, depose and say that this map, consisting of one sheet, has been correctly drawn to the designated scale from field notes of a survey made by me between the 26 day of January and the 27 day of January 1963, that it truly and correctly represents the proposed location and extent of the works used to divert water from underground sources in Mineral County by H.H. Holloway for Irrigation & Domestic purposes. That the proposed point of diversion, the approximate location and size of the diverting channel, all reservoirs or basins, the location and names of all other works which will cross or connect with the proposed works, and the boundary of all lands, showing by 40 acre subdivisions the areas proposed to be irrigated, are fully and correctly designated thereon.

T.M. Cahill
STATE WATER RIGHT SURVEYOR

Subscribed and sworn to before me this 31 day of January 1963.

Marcella H. Flickner
NOTARY PUBLIC IN AND FOR
NYE COUNTY, NEVADA

My Commission Expires March 5, 1965

PROPOSED POINT OF DIVERSION:
Well of undetermined diam. & depth located N45°00' W, 50.00 Ft. from SE corner of Section 16

SCALE IN FEET
0 400 800 1200 1600 ft.

OFFICE
STATE ENGINEER
1963 FEB 11 AM 10 01

FILED
Feb. 11, 1963
STATE ENGINEER'S OFFICE

MAP TO ACCOMPANY
APPLICATION
TO APPROPRIATE WATER
FOR
IRRIGATION & DOMESTIC
BY
H.H. HOLLOWAY
FROM
UNDERGROUND SOURCE

20690