Affidavit of Engineer

The basis of bearings for this survey is the bearing of the [illegible] as shown on the Plat of Section 25, T.21S., R.62E., M.D.B.&M. Surveyed in accordance with the Manual of Instructions for the Survey of the Public Lands of the United States, 1947.

State of Nevada
County of Clark } ss.

I, Frank D. Ratliff, Jr., being duly sworn, deposes and say that this map consisting of [illegible] sheet(s) has been carefully prepared by the designated scale from field notes of a survey made by me and completed on the 21st day of August, 1962; and that it truly and correctly represents the proposed location and extent of the works used to divert water from the Las Vegas Valley Wash and to be used by Jack T. Belcher for irrigational and domestic use; that the proposed point of diversion, the approximate location of diverting channel, all other works will cross or connect with the proposed works are fully and correctly shown here.

Frank D. Ratliff, Jr.
STATE WATER RIGHT SURVEYOR.

Subscribed and sworn before me this 30th day of Aug. 1962.

Betty Dorsch
NOTARY PUBLIC IN AND FOR CLARK COUNTY NEVADA

My commission expires June 12, 1965

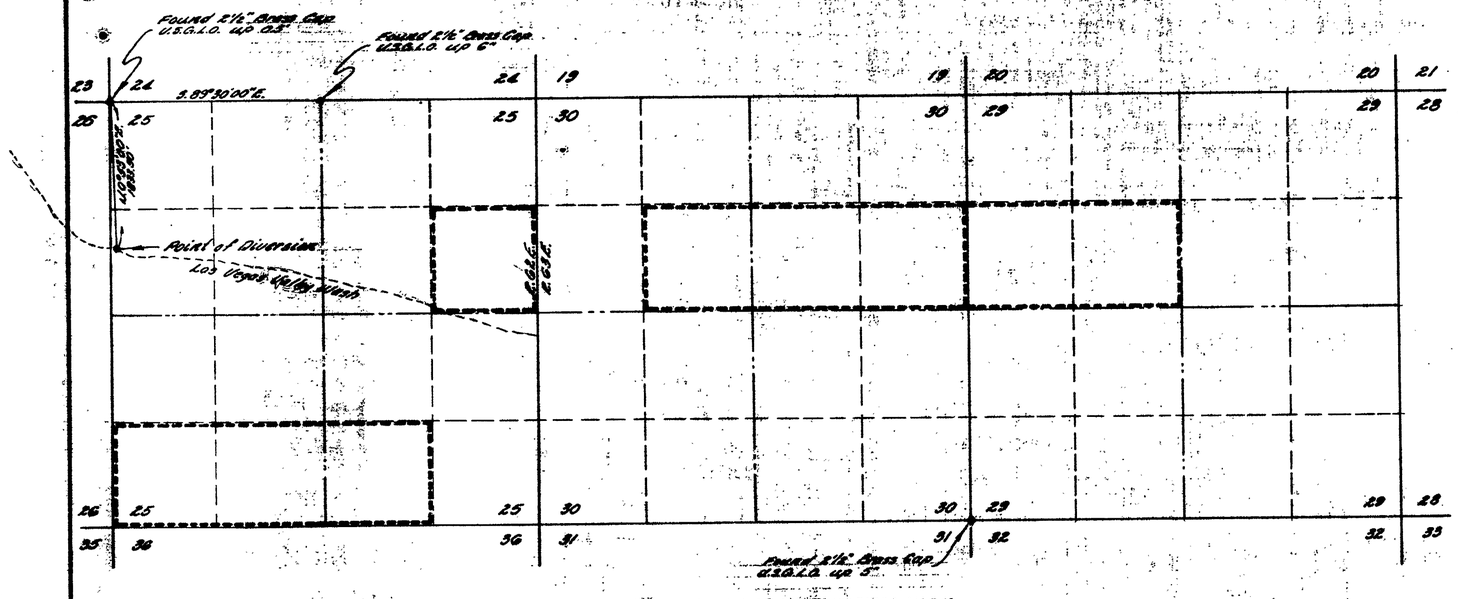

Section 25, T.21S., R.62E. & Sections 29, & 30 T.21S., R.63E.,
M.D.B.&M.
Clark County, Nevada

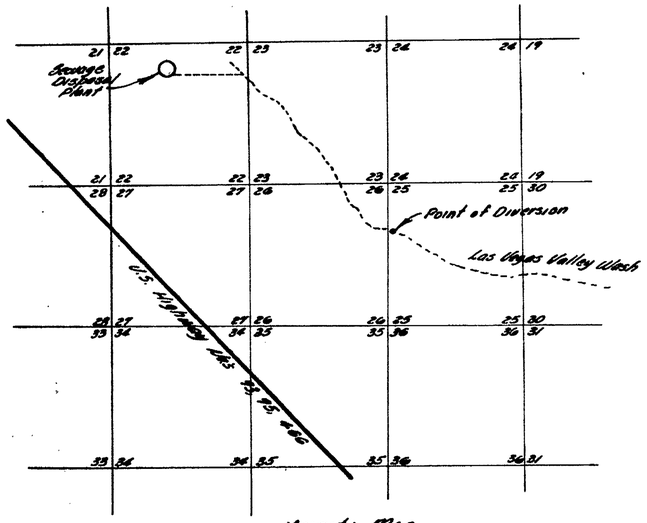

Vicinity Map
scale 1" = 3000'

0 1000 2000 3000 4000 5000

MAP TO ACCOMPANY
APPLICATION TO APPROPRIATE WATER
for
Irrigation & Domestic Use

By
Jack T. Belcher

From
Las Vegas Valley Wash and Tributaries
including sewage disposal water

OFFICE STATE ENGINEER
62 NOV 28 AM 11 46

FILED
Nov 28 1962
STATE ENGINEER'S OFFICE

20691