BASIS OF BEARINGS

The basis of bearings for this survey is the bearing of the South Line of the South East ¼ of Section 30, T.21S., R.63E., M.D.B.&M. Recorded as N.88°32'00"E. by the General Land Office Dependent Resurvey dated 1943

State of Nevada }
County of Clark } S.S.

I Frank D. Rathbun Jr. first being duly sworn, depose and say that this map consisting of one sheet, has been correctly drawn to the designated scale from field notes of a survey made by me and completed on the 27th day of August 1962; and that it truly and correctly represents the proposed location and extent of the works used to divert water from convergent effluent streams of Clarks steam plant Henderson chemical plants, Clark County, Henderson and City of Las Vegas sewage disposal plants by Gerald A. Leavitt for irrigational and domestic use, that the proposed point of diversion, the approximate location of diverting channel, all other works will cross or connect with the proposed works are fully and correctly shown here.

Frank D. Rathbun Jr.
STATE WATER RIGHT SURVEYOR

Subscribed and sworn before me this 30 day of Aug. 1962.

Betty A. Osgood
NOTARY PUBLIC IN AND FOR CLARK COUNTY NEVADA

My commission expires _____

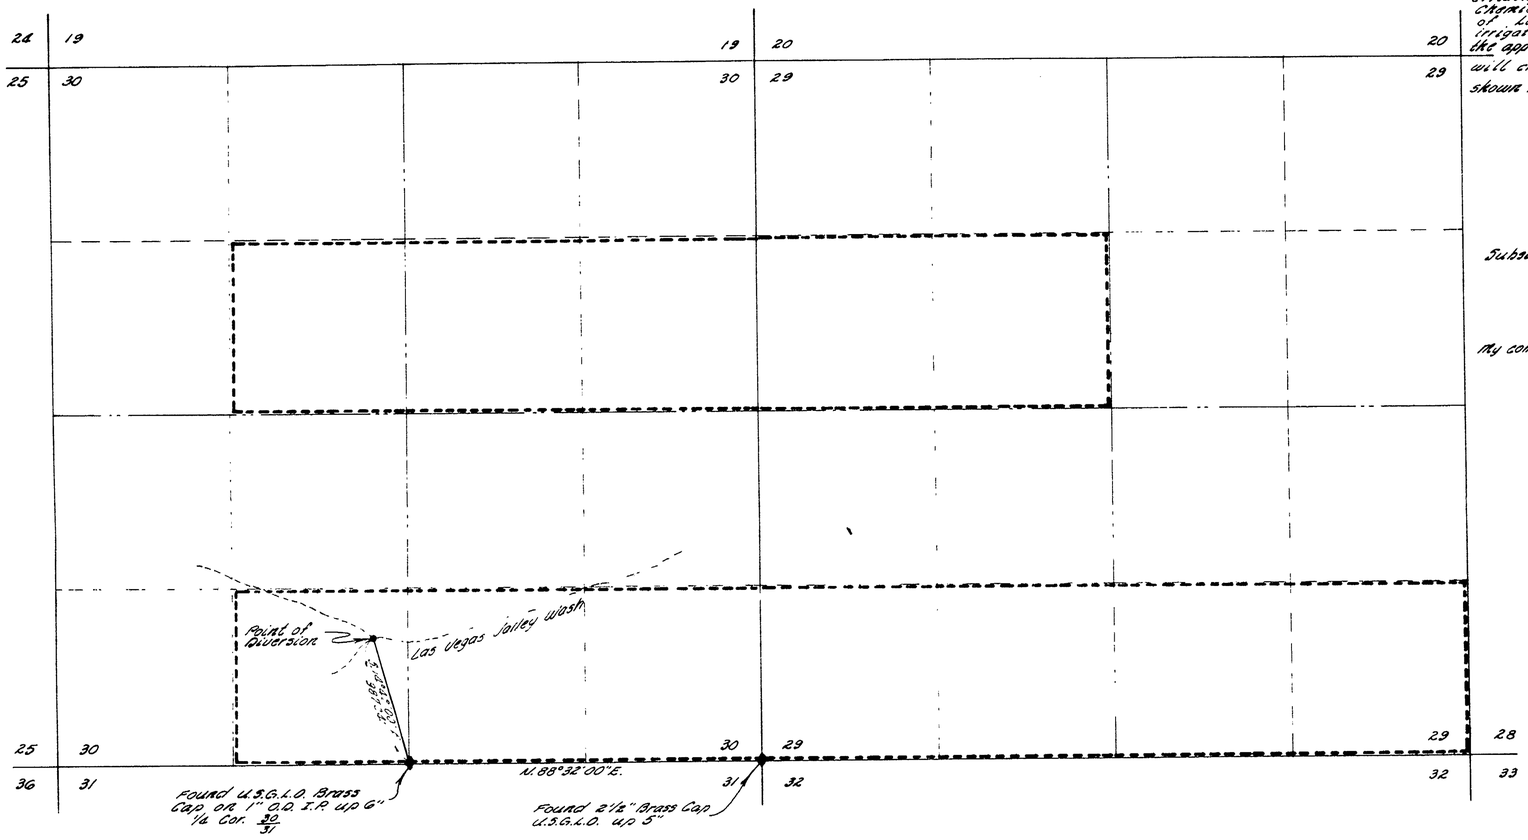

Sections 29 & 30, T.21S., R.63E., M.D.B.&M.
Clark County, Nevada

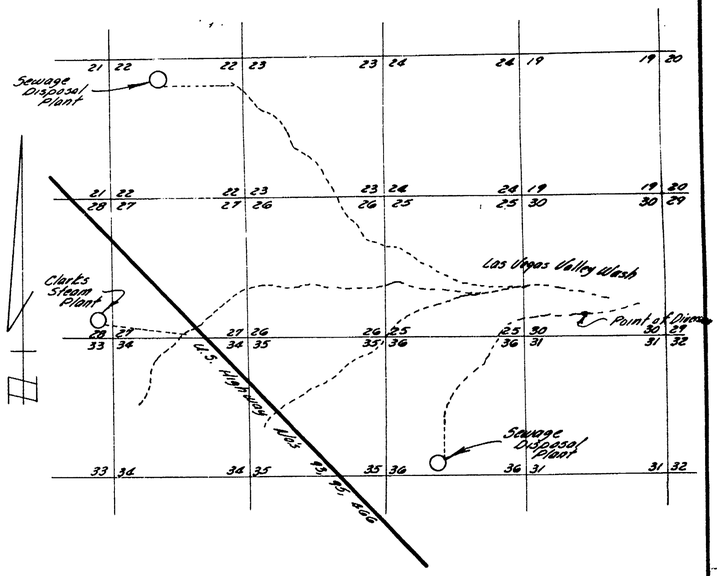

Vicinity Map
scale 1" = 3000'

0 600 1200 1800 2400 3000

MAP TO ACCOMPANY
APPLICATION TO APPROPRIATE WATER
for
Irrigation & Domestic Use

By
Gerald A. Leavitt
from
Las Vegas Valley Wash and Tributaries including sewage disposal water

Nov. 28, 1962

20692