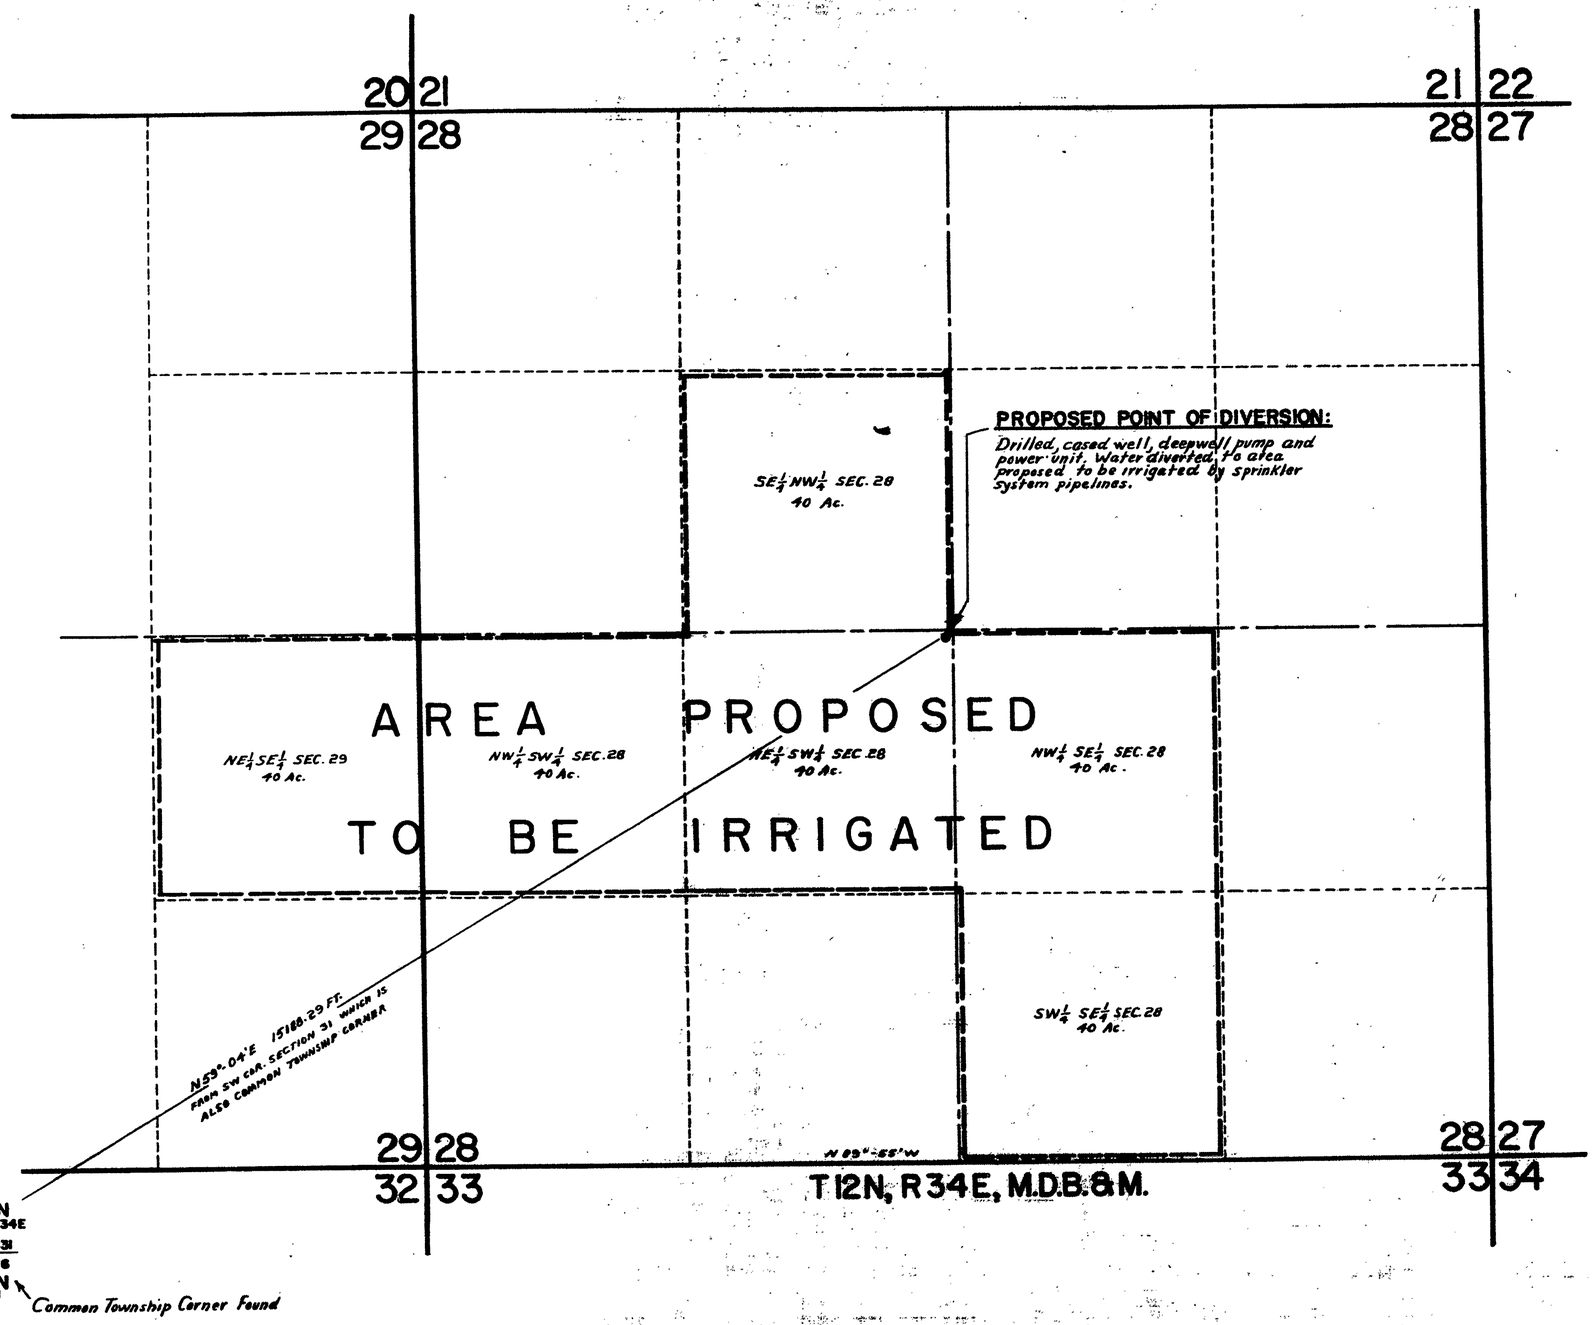

N

STATE OF NEVADA
COUNTY OF NYE } SS.

I, T.M. Cahill, being first duly sworn, depose and say that this map, consisting of one sheet, has been correctly drawn to the designated scale from field notes of a survey made by me between the 11 day of June 1963 and the 12 day of June, 1963; that it truly and correctly represents the proposed location and extent of the works used to divert water from underground source in Mineral County, by Harley B. Jobe Jr. for Irrigation & Domestic purposes, that the proposed point of diversion, the approximate location and size of the diverting channel, all reservoirs or basins, the location and names of all other works which will cross or connect with the proposed works, and the boundary of all lands, showing by 40 acre subdivisions the areas proposed to be irrigated, are fully and correctly designated thereon.

J. M. Cahill
STATE WATER RIGHT SURVEYOR

Subscribed and sworn to before me this 13 day of June 1963.

Marcella H. Flickner
NOTARY PUBLIC IN AND FOR
NYE COUNTY, NEVADA.

My Commission Expires March 5, 1965

SCALE IN FEET
0 400 800 1200 1600 FT.

FILED
June 17, 1963
STATE ENGINEER'S OFFICE

OFFICE
STATE ENGINEER
1963 JUN 17 AM 8 00

MAP TO ACCOMPANY
APPLICATION
TO APPROPRIATE WATER
FOR
IRRIGATION & DOMESTIC
BY
HARLEY B. JOBE Jr.
FROM
UNDERGROUND SOURCE

20705