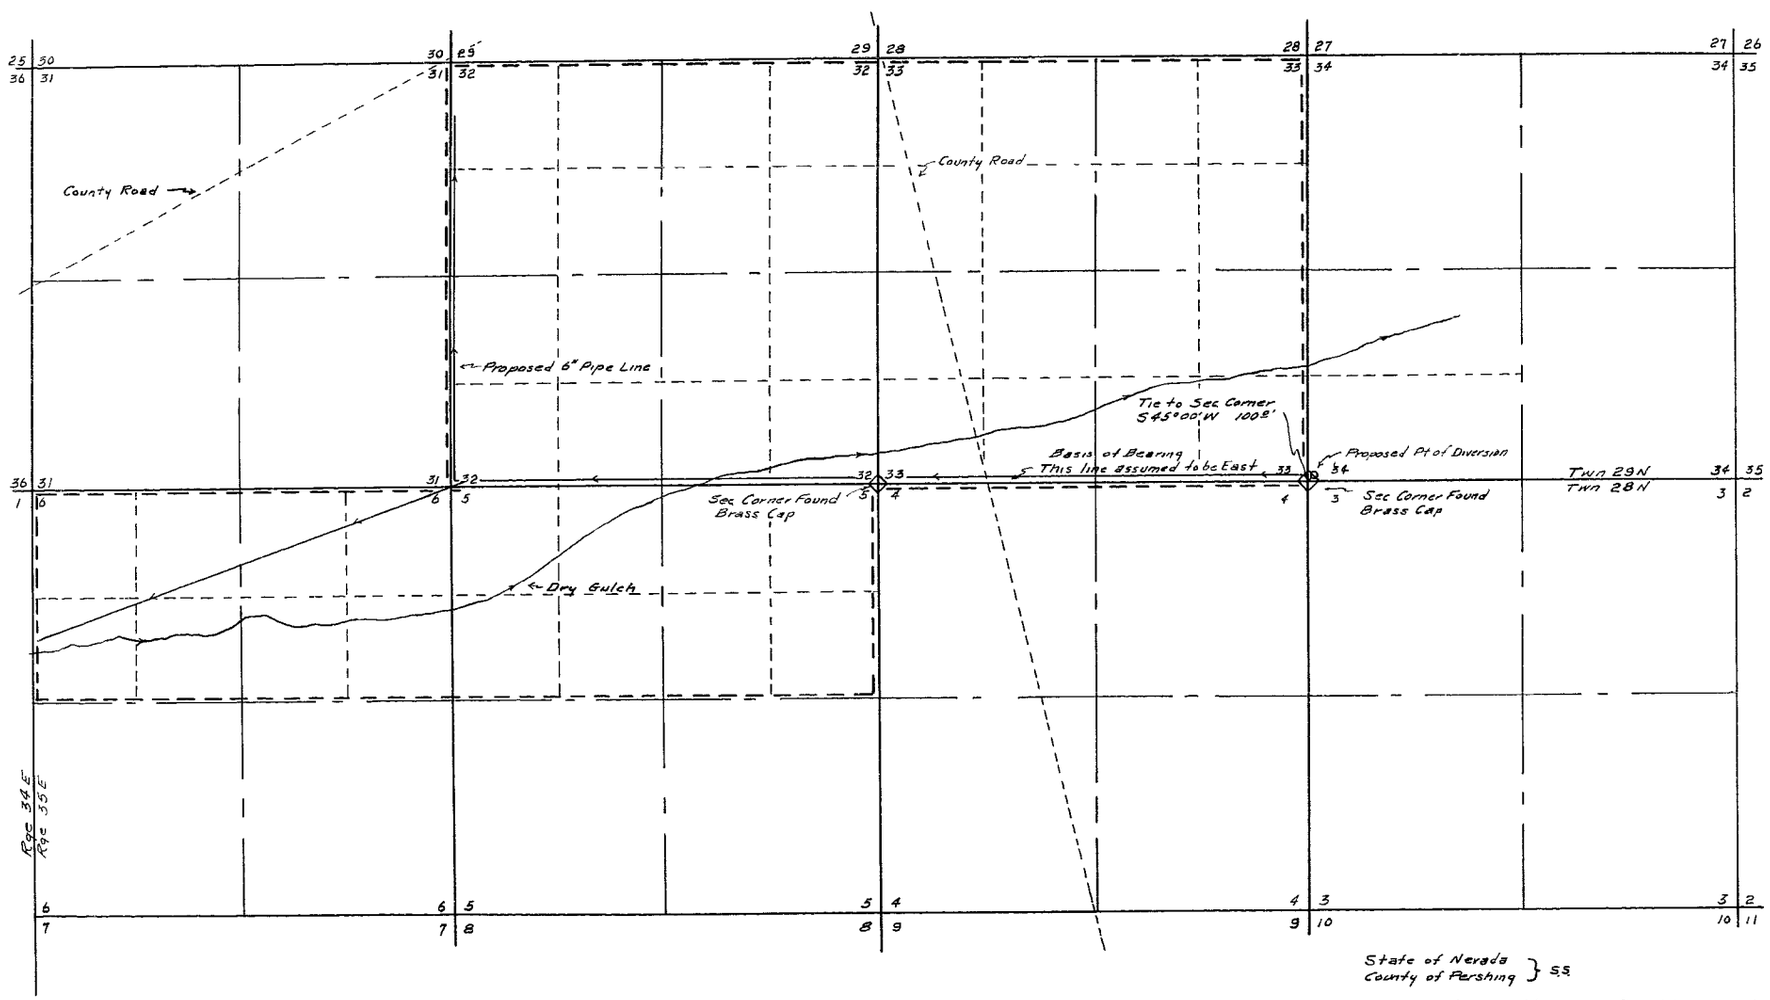


State of Nevada
County of Pershing } S.S.

I, Robert S Leighton, being first duly sworn, depose and say that this map has been correctly drawn to the designated scale from field notes of a survey made under my supervision on the 12th day of October, 1962 that it truly and correctly represents the location and extent of the proposed works used to divert water from an underground source, in Pershing County, by Jack Davin for mining and milling purposes That the proposed point of diversion, the approximate location and size of diverting conduit, and the location and names of all other works or streams which are crossed or connected with said works are fully and correctly designated hereon

Robert S Leighton
State Water Right Surveyor

Subscribed and sworn to before me this 16th day of January 1963

Georgia E. Clinger
Notary Public in and for Pershing County, Nevada
My Commission Expires September 28 1963

SCALE 1" = 500'

1000 500 0 1000 2000 3000 4000

MAP
TO ACCOMPANY APPLICATION
TO APPROPRIATE WATER
FOR MINING AND MILLING
BY JACK DAVIN
FROM AN UNDERGROUND SOURCE

STATE ENGINEER
1963 JAN 18 AM 11 15

FILED
Jan. 18, 1963
STATE ENGINEER'S OFFICE

20718