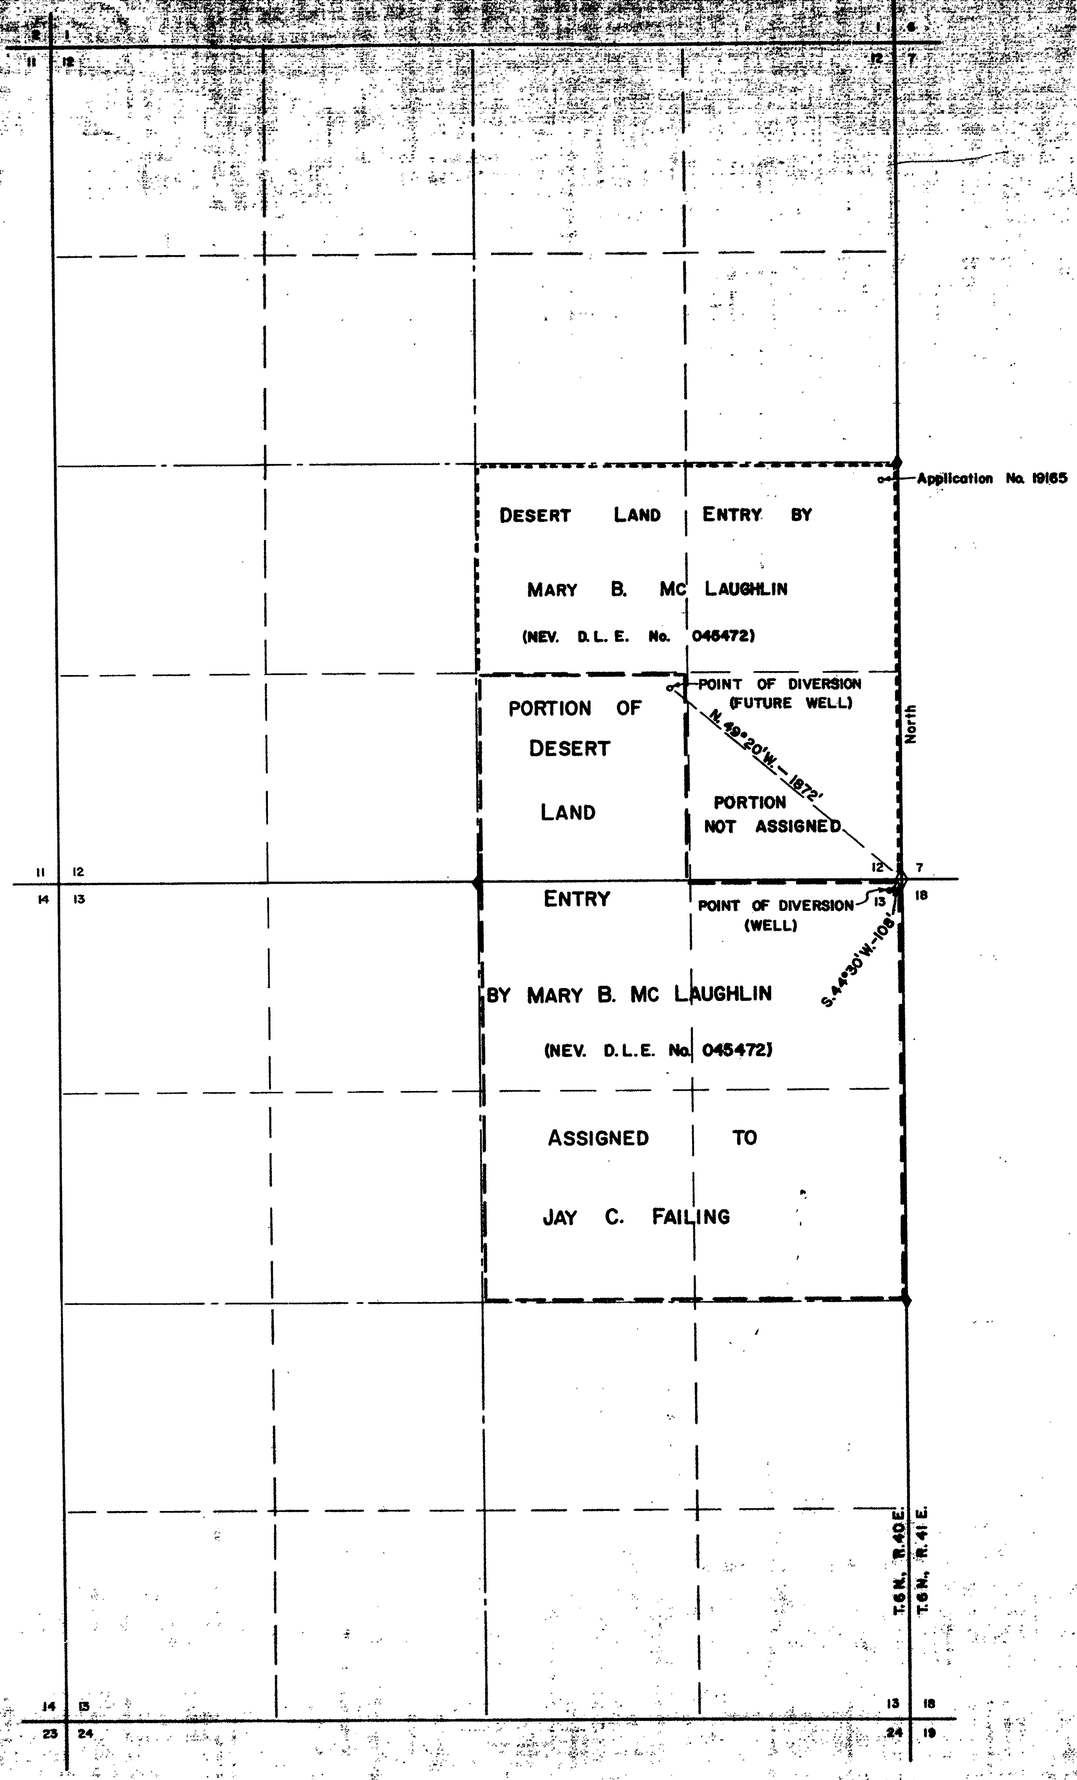

T. 6 N.
R. 40 E.
M.D.B.&M.

N

STATE OF NEVADA
COUNTY OF WASHOE ss:

I, Ernest E. Muller, Sr., being first duly sworn, depose and say that this map consisting of one sheet has been correctly drawn to the designated scale from field notes of a survey made by me on August 12, 1962; that it truly and correctly represents the location and extent of the proposed works used to divert water from underground sources in Nye County by JAY C. FAILING for irrigation purposes. That the proposed point of diversion, the approximate location and size of the diverting channel, all reservoirs or basins, the location and names of all other works which will cross or connect with the proposed works, and the boundary of all lands, showing by 40-acre subdivisions the areas proposed to be irrigated, are fully and correctly designated thereon.

Ernest E. Muller
State Water Right Surveyor

Subscribed and sworn to before me this 20th. day of September, 1962.

Frank W. Wilson Jr.
Notary Public in and for Washoe County, Nevada
My commission expires March 11, 1965.

SCALE: 1 INCH = 500 FEET

500 0 500 1000 1500

FILED
Sept. 21, 1962
State Engineers Office

OFFICE
STATE ENGINEER

MAP
TO ACCOMPANY APPLICATION TO
APPROPRIATE WATER FOR
IRRIGATION AND DOMESTIC PURPOSES
BY JAY C. FAILING
FROM AN UNDERGROUND SOURCE.

20738