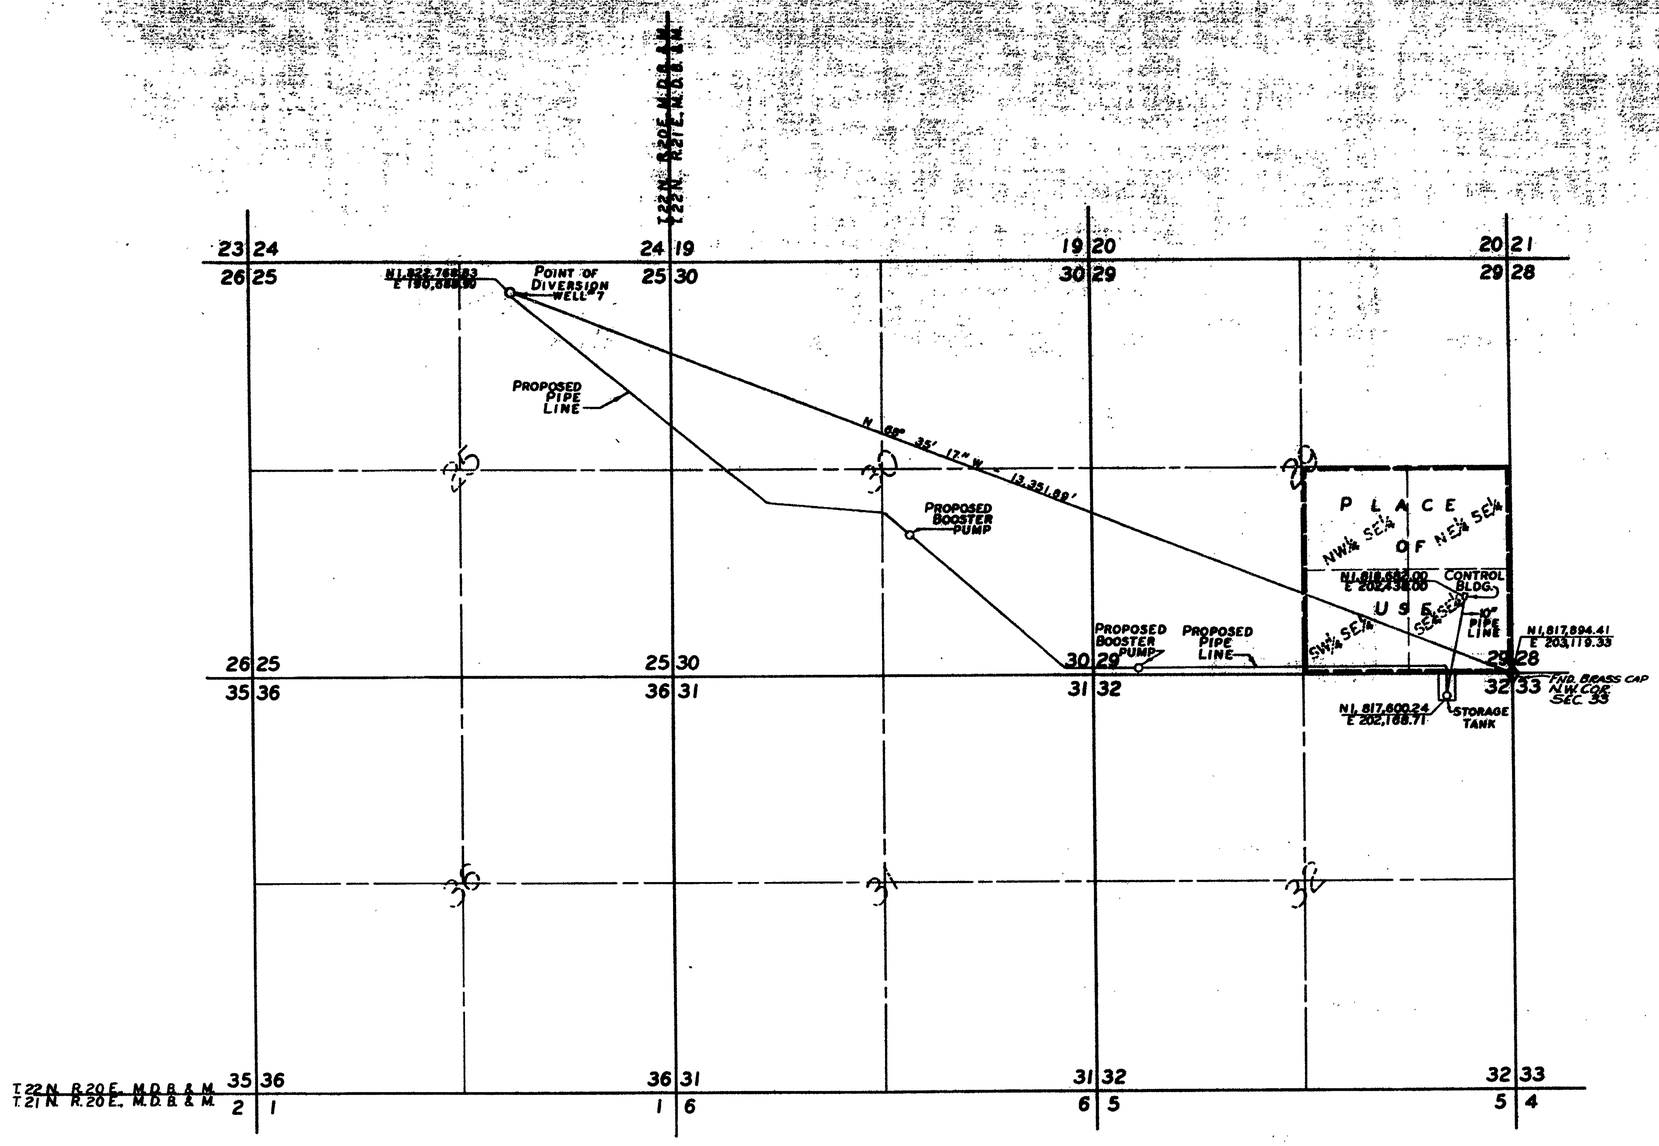

BASIS OF BEARINGS - NEVADA STATE COORDINATE SYSTEM WEST ZONE.

STATE OF NEVADA
COUNTY OF WASHOE

I. JOHN A MODAWELL, being first duly sworn depose and say that this map, consisting of one sheet, has been correctly drawn to the designated scale from field notes of a survey made by me or under my supervision and direction, between the 17TH day of September, and 19TH day of September, 1962; that it truly and correctly represents the proposed location and extent of the works used to divert water from an underground source in WASHOE COUNTY, by NORTH AMERICAN AVIATION, INC., for INDUSTRIAL AND ASSOCIATED DOMESTIC purposes. That the proposed point of diversion the location and names of all other works which will cross or connect with the proposed works, and the boundary of all lands, shown by 40-acre subdivisions, the areas proposed to be served, are fully and correctly designated thereon.

John A. Modawell
JOHN A MODAWELL
STATE WATER RIGHT SURVEYOR NO. 282

Subscribed and sworn to before me this 20TH day of SEPTEMBER, 1962.
My commission expires JAN 8, 1966

Ronald H. Burk
NOTARY PUBLIC IN AND FOR SAID COUNTY AND STATE

SCALE: 1" = 1000'

FILED
Sept. 24, 1962
STATE ENGINEER'S OFFICE

RECEIVED
SEP 24 1962
STATE ENGINEER'S OFFICE

CERTIFICATE NO. 13944 ISSUED Jan. 9, 1965

MAP
TO ACCOMPANY APPLICATION
TO APPROPRIATE WATER
FROM AN UNDERGROUND SOURCE
FOR INDUSTRIAL & ASSOCIATED DOMESTIC PURPOSES
BY NORTH AMERICAN AVIATION INC. IN
NE¼ SEC. 25 T22N R20E. M.D.B. & M.
WASHOE COUNTY NEVADA

SPROUT ENGINEERS, INC.
1715 "B" ST.
SPARKS, NEVADA

SEPTEMBER 20, 1962
JOB 6302-A-62

20745