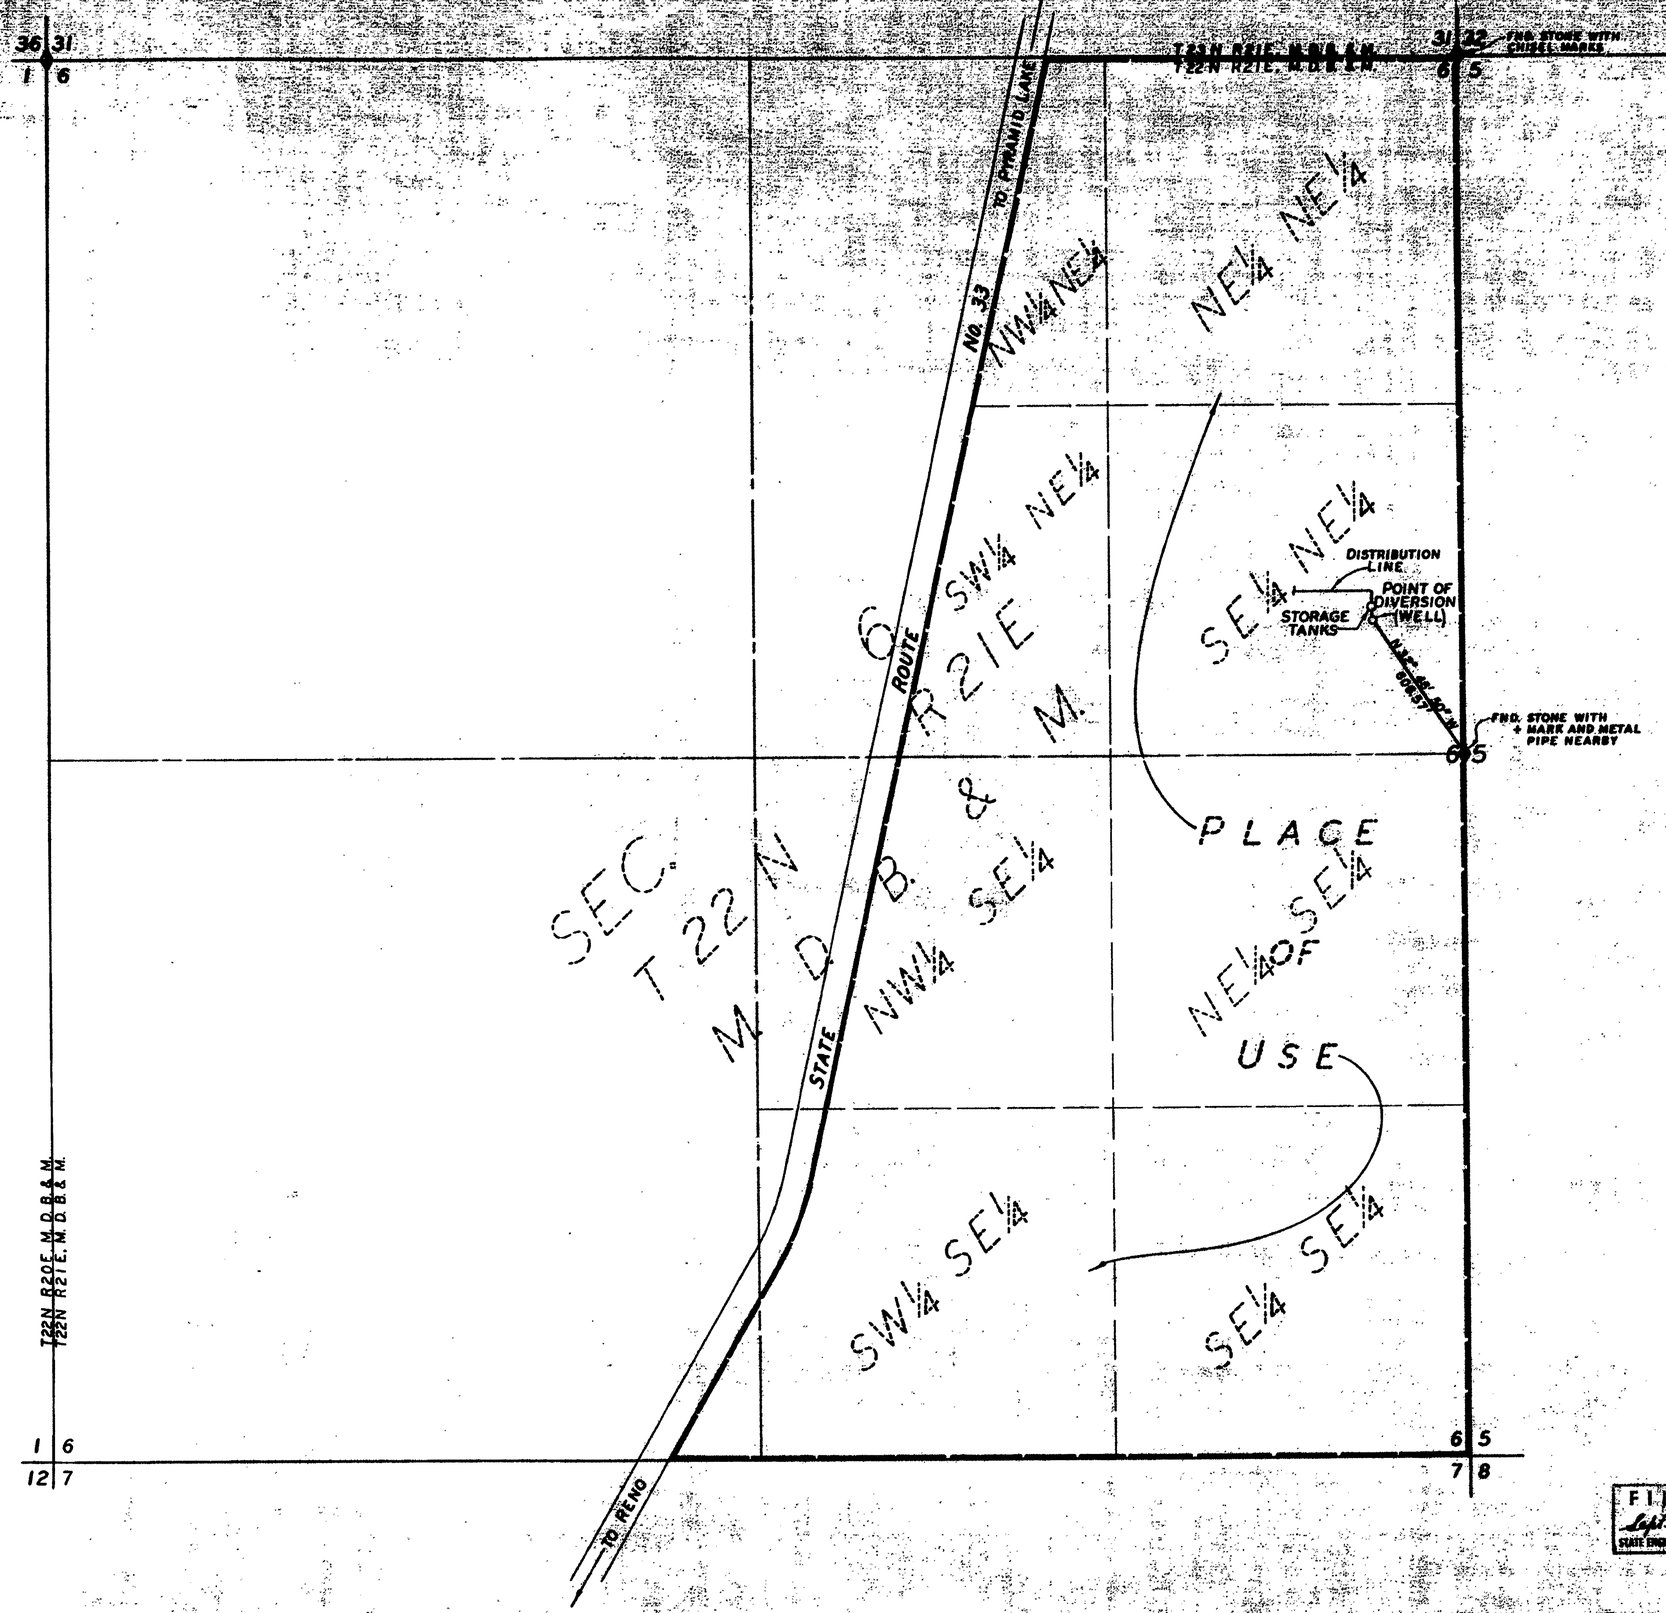

BASIS OF BEARINGS – NEVADA PLANE COORDINATE SYSTEM

STATE OF NEVADA
COUNTY OF WASHOE ss

I, EUGENE C. SPROUT, being first duly sworn depose and say that this map, consisting of one sheet, has been correctly drawn to the designated scale from field notes of a survey made by me or under my supervision and direction, between the 9TH day of August, and 20TH day of August, 1962; that it truly and correctly represents the proposed location and extent of the works used to divert water from an underground source in WASHOE COUNTY, by NORTH AMERICAN AVIATION INC, for INDUSTRIAL AND ASSOCIATED DOMESTIC purposes. That the proposed point of diversion the location and names of all other works which will cross or connect with the proposed works, and the boundary of all lands, showing by 40-acre subdivisions, the areas proposed to be served, are fully and correctly designated thereon.

Eugene C. Sprout
EUGENE C. SPROUT
STATE WATER RIGHTS
SURVEYOR No. 257

Subscribed and sworn to before me this 20TH day of AUGUST, 1962
My commission expires JAN 8, 1966

Ronald A. Byrd
NOTARY PUBLIC
IN AND FOR SAID COUNTY AND STATE

SCALE: 1" = 300'

FILED
Sept. 24, 1962
STATE ENGINEER'S OFFICE

RECEIVED
SEP 24 1962
STATE ENGINEER'S OFFICE

CERTIFICATE No. 5948 ISSUED Jan 18, 1965

MAP
TO ACCOMPANY APPLICATION TO APPROPRIATE WATER FROM AN UNDERGROUND SOURCE FOR INDUSTRIAL & ASSOCIATED DOMESTIC PURPOSES BY NORTH AMERICAN AVIATION INC. IN SECTION 6 T22N R21E, M.D.B.&M. WASHOE COUNTY, NEVADA

SPROUT ENGINEERS, INC.
1715 "B" ST.
SPARKS, NEVADA

AUGUST 20, 1962

JOB 6249

20746