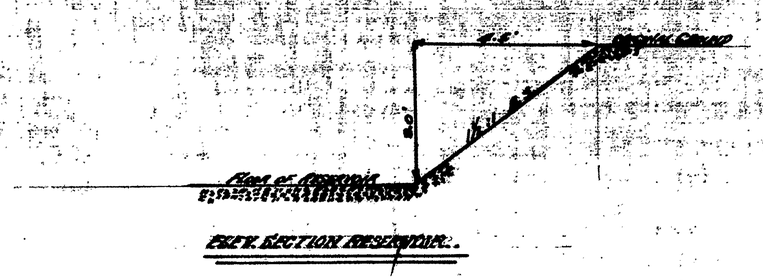

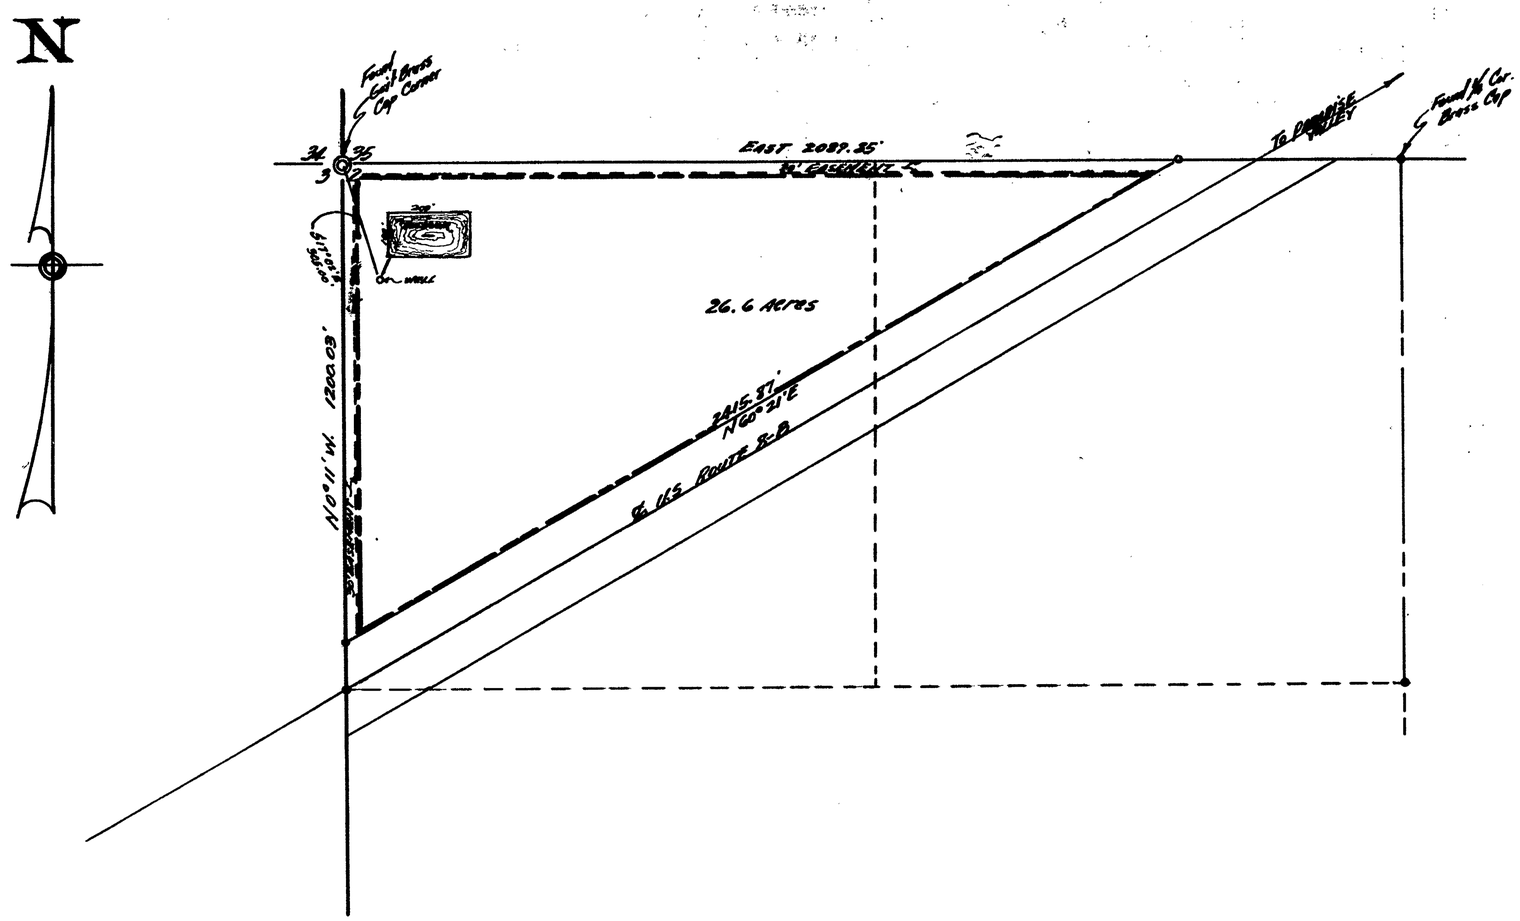

T. 39N, R.38 E., M.D.B.&M.

STATE OF NEVADA
COUNTY OF CARSON } S.S.

I, Richard M. Black, being first duly sworn depose and say that this map consisting of one sheet has been correctly drawn to the designated scale from field notes of a survey made by me between the 1st day of April and the 15th day of April 1962; that it truly and correctly represents the location and extent of the works used to divert water from Underground Source in Humboldt County, by WESTERN HORIZON LANDS INC. for irrigation & domestic purposes. That the proposed point of diversion, the approximate location and size of the diverting channel, all reservoirs or basins, the location and names of all other works which will cross or connect with the proposed works, and the boundary of all lands, showing by 40-Acre Sub-div. the areas proposed to be irrigated, are fully and correctly designated thereon.

Richard M. Black
STATE WATER RIGHTS SURVEYOR

Subscribed and sworn to before me this 25th day of Sept., 1962

Mrs. Hilda Sherman
Notary Public in and for Humboldt County, Nevada
My Commission Expires July 1, 1965

My Commission Expires July 1, 1965

SCALE: 1" = 200'

FILED
Sept 25, 1962
STATE ENGINEER'S OFFICE

OFFICE
STATE ENGINEER
1962 SEP 25 PM 1 54

MAP
TO ACCOMPANY APPLICATION
TO APPROPRIATE WATER FOR
IRRIGATION & DOMESTIC
BY- WESTERN HORIZON LANDS INC.
FROM UNDERGROUND

20747