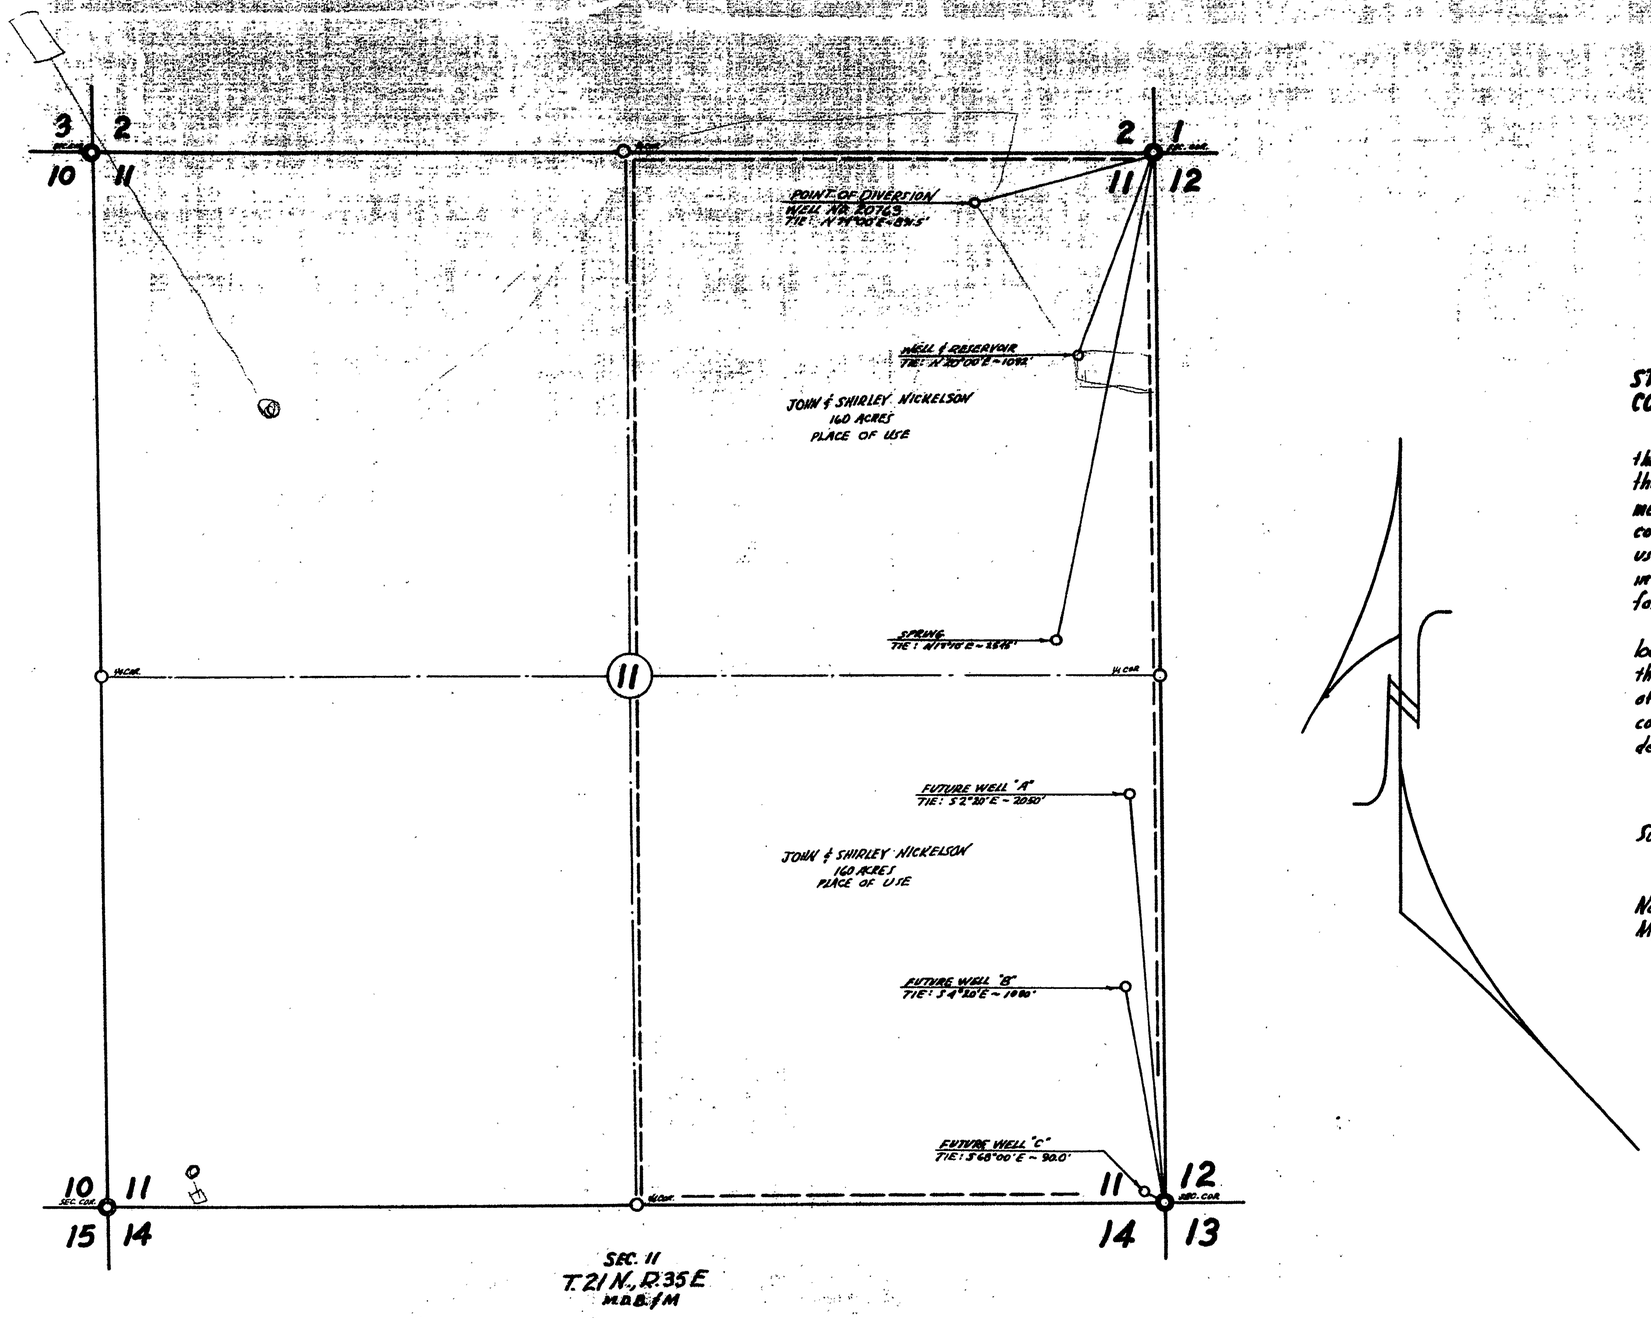

STATE OF NEVADA
COUNTY OF WASHOE ss

I E.P. Osgood, being first duly sworn, depose and say that this map, consisting of 1 sheet, has been correctly drawn to the designated scale from field notes of a survey made by me on the 10th day of August, 1963. That it truly and correctly represents the location and extent of the works used to divert water, from underground sources by well in Churchill County, Nevada, by JOHN & SHIRLEY NICKELSON for irrigation and domestic use.

That the preposed point of diversion, the approximate location and size of the diverting channel or other conduit the place and manner of use, and the location and names of other works, or streams which are crossed by or connected with the said works are fully and correctly designated thereon.

E. P. Osgood Jr.
E.P. OSGOOD, JR., ST. WTR. RT. SUR. NO. 294

Subscribed and sworn to before me this 16th day of Aug. 1963

Mrs. Hilda Sherwood
NOTARY PUBLIC

Notary Public in and for Ormsby County, Nevada
My commission expires July 1st 1965

SCALE
1 Inch = 400 Feet
100 0 500 1000 1500

APPLICATION NUMBER 20673

MAP TO ACCOMPANY APPLICATION
TO APPROPRIATE WATER
FOR IRRIGATION AND DOMESTIC USE
BY
JOHN & SHIRLEY NICKELSON
FROM UNDERGROUND WATER
CHURCHILL COUNTY NEVADA
AUG. 1963 E.P. OSGOOD, JR. ST. WTR. RT. SUR. NO. 294

FILED
Aug. 16, 1963
STATE ENGINEER'S OFFICE

OFFICE
STATE ENGINEER

25772

25772 20763