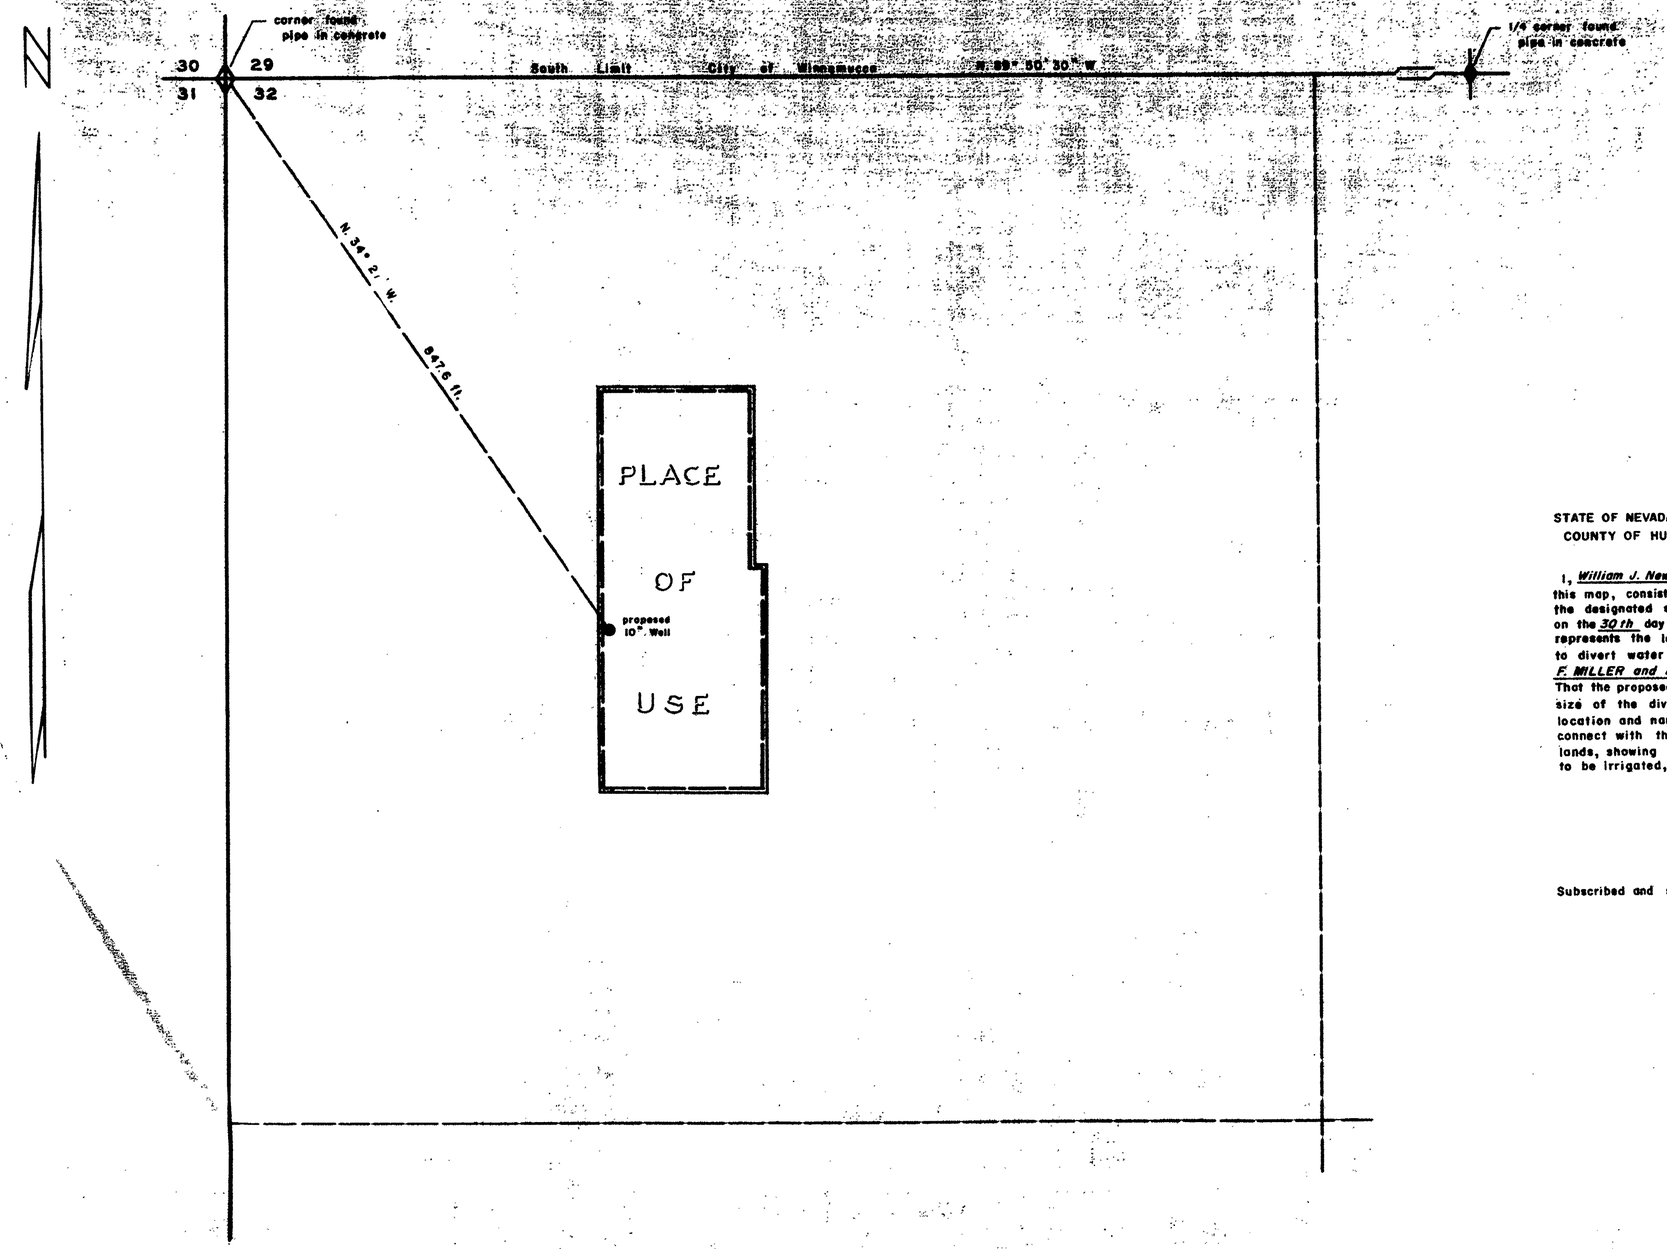

NW4NW4 SECTION 32, T. 36 N., R. 38 E., MDM.

STATE OF NEVADA
COUNTY OF HUMBOLDT SS

I, *William J. Newman*, being first duly sworn, depose and say that this map, consisting of one sheet, has been correctly drawn to the designated scale from field notes of a survey made by me on the *30th* day of *October*, 1962; that it truly and correctly represents the location and extent of the proposed works used to divert water from *underground* in *Humboldt* County, by *ERNEST F. MILLER and ALICE M. MILLER* for irrigation and domestic purposes. That the proposed point of diversion, the approximate location and size of the diverting well, all reservoirs or basins, the location and names of all other works which will cross or connect with the proposed works, and the boundary of all lands, showing by 40-acre subdivisions the areas proposed to be irrigated, are fully and correctly designated thereon.

William J. Newman
State Water Right Surveyor

Subscribed and sworn to before me this *10th* day of *November*, 1962

Harvey Durbin
Notary Public in and for Humboldt County, Nevada.

My commission expires *November 10, 1964*

SCALE 1 IN. – 100 FT.

100 0 100 200 300

FILED
Nov. 15, 1962
STATE ENGINEER'S OFFICE

Bearing reference – North line Section 32, T. 36 N., R. 38 E., MDM between NW corner and North 1/4 corner from approved plat on file with the Humboldt County Recorder. N. 89° 50' 30" W.

Total acreage – 2.384 from deed.

CERTIFICATE No. 7007 ISSUED 4-28-69

OFFICE
STATE ENGINEER
1962 NOV 15 AM 9:53

MAP
TO ACCOMPANY APPLICATION TO APPROPRIATE WATER FOR IRRIGATION & DOMESTIC USE
BY ERNEST F. MILLER AND ALICE M. MILLER
FROM UNDERGROUND

20767