STATE OF NEVADA
County of White Pine } ss.

I, Robert W. Millard, being first duly sworn, depose and say that this map, consisting of one sheet, has been correctly drawn to the designated scale from field notes of a survey made under my supervision and direction between the 24th and 28th days of March, 1963 that it truly and correctly represents the proposed location and extent of the works used to divert water from Bradshaw Spring in Nye County, by Karl Bradshaw for Stock-watering purposes. That the proposed point of diversion, the approximate location and size of the diverting channel, or other conduit, the place and manner of use, and the location and names of all other works or streams which are crossed by or connected with the said works, are fully and correctly designated thereon.

State Water Right Surveyor

Subscribed and sworn to before me this 8 th day of April, 1963

Beth W. Ross
Notary Public in and for White Pine County, Nevada

My commission expires March 19, 1967.

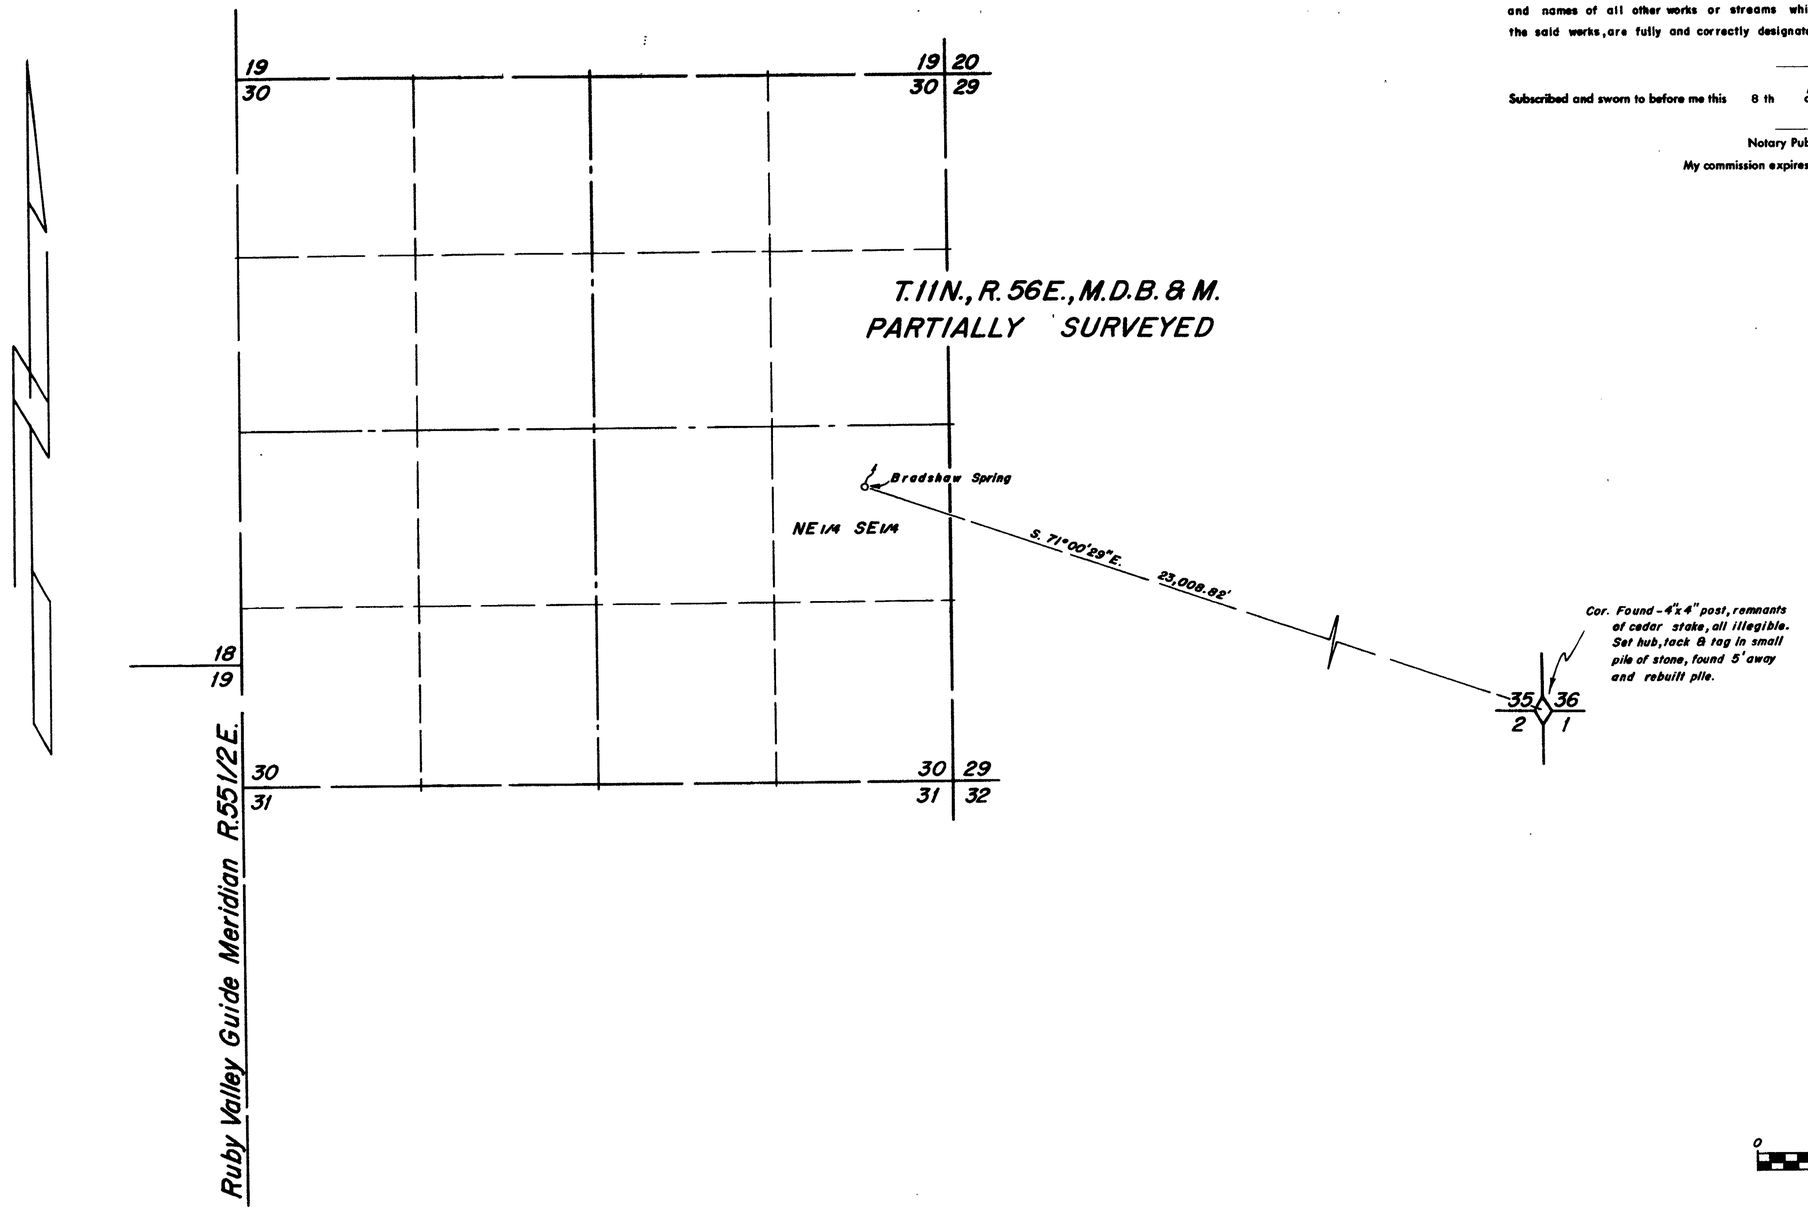

CERTIFICATE No. 8004 ISSUED 1-18-73

FILED
April 29, 1963
STATE ENGINEER'S OFFICE

'63 APR 29 AM 11 12
STATE ENGINEER

MAP TO ACCOMPANY APPLICATION TO APPROPRIATE WATER

FOR STOCKWATERING

BY KARL BRADSHAW

FROM BRADSHAW SPRING

SURVEYED BY F. W. MILLARD & SON —ELY, NEVADA
4/4/63

20770