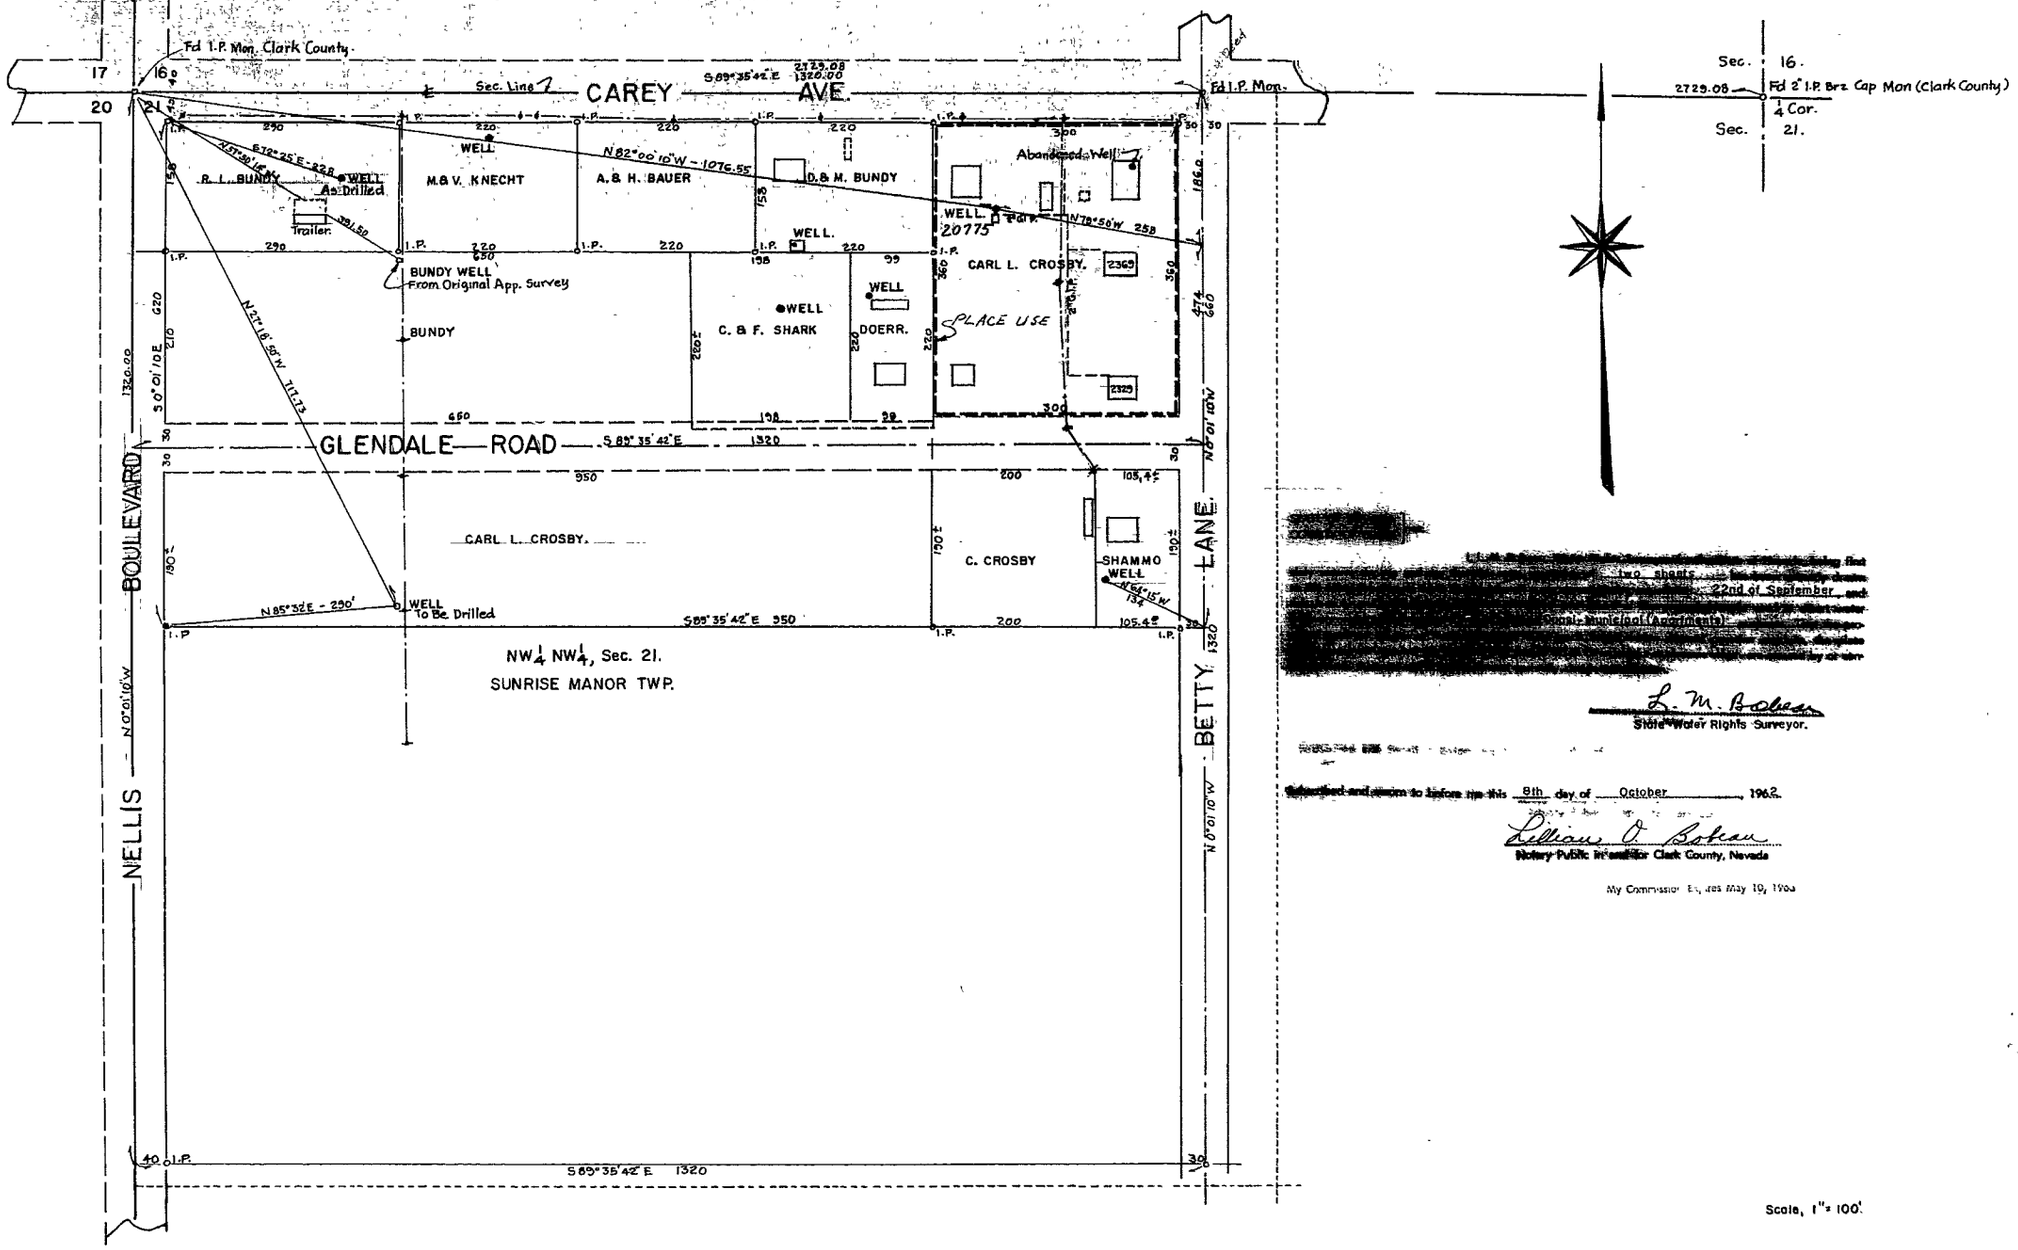

[redacted]

[redacted] two sheets [redacted] 22nd of September [redacted]

[redacted]

L. M. Bobeau
State Water Rights Surveyor.

[redacted] Subscribed and sworn to before me this 8th day of October, 1962.

Lillian O. Bobeau
Notary Public in and for Clark County, Nevada

My Commission Expires May 19, 1964

Scale, 1" = 100'

0 50 100 200 300 400 500 600

NW1/4 NW1/4 SECTION 21, T20S, R62E, M.D.B.& M.
CLARK COUNTY NEVADA.

FILED
Oct. 12, 1962
STATE ENGINEER'S OFFICE

OFFICE
STATE ENGINEER
1962 OCT 12 AM 10 02

MAP TO ACCOMPANY APPLICATION

TO APPROPRIATE WATER FOR DOMESTIC AND QUASI-MUNICIPAL PURPOSES (APARTMENTS).

BY

CARL L. CROSBY
LAS VEGAS NEVADA.

10-8-62.

20775