TRAVERSE OF DITCH

		FT. OF DIVERSION - 2 1/2 FT. PIPE	
1			
	S12°07'W - 316		
2		316	
	S 6°25'E - 325		
3		641	
	S 6°46'E - 162		
4		803	
	S 3°24'W - 336		
5		1139	
	S14°38'W - 282		
6		1421	
	S 0°27'E - 206		
7		1627	
	S18°51'W - 311		
8		1938	
	S28°42'W - 241		
9		2179	
	S52°20'W - 211		
10		2390	
	S23°24'E - 251		
11		2641	
	S20°13'W - 451		
12		3092	
	S64°04'W - 546		
13		3638	
	S89°29'W - 516		
14		4154	
	S62°18'W - 486		
15		4640	
	S46°58'W - 95		
16		4735	
	S47°41'E - 162		
17		4897	
	S40°57'E - 666		
18		5563	
	S53°55'E - 331		
19		5894	
	S 3°08'E - 376		
20		6270	
	S84°55'E - 271		
21		6541	
	S 0°55'E - 316		
22		6857	
	S 9°53'E - 207		
23		7064	
	S68°59'E - 236		
24		7300	
	S 0°31'E - 391		
25		7691	
	S 7°53'E - 225		
26		7916	
	S 0°16'W - 551		
27		8467	
	S 0°56'W - 650		
28		9117	
	N82°30'W - 227		
29		9344	
	S 8°06'W - 245		
30		9589	
	S41°34'W - 511		
31		10100	
32	S09°06'W - 416	10516	
33	S66°52'W - 692	10208	END OF 30 IN. PIPE - BEG. OF DITCH
34	S34°04'W - 662	11370	
	S3°36'W - 681		
35		11751	
	S4°53'W - 400		
36		12151	
	S58°44'W - 391		
37		12542	
	N55°44'W - 147		
38		12689	
	N61°28'W - 246		
39		12935	
	S61°18'W - 416		
40		13351	
	S1°56'E - 120		
41		13471	HEADGATE
	S30°28'W - 496		
42		13967	
	N88°46'W - 561		
43		14528	
	S18°49'W - 541		
44		15069	
	S11°32'E - 315		
45		15384	
	S67°28'W - 231		
46		15615	
	N67°28'W - 312		
47		15927	
	N61°10'W - 541		
48		16468	
	N71°52'W - 117		
49		16585	
	S52°06'W - 200		
50		16785	
	S72°06'W - 2450		
51		19235	POINT OF USE

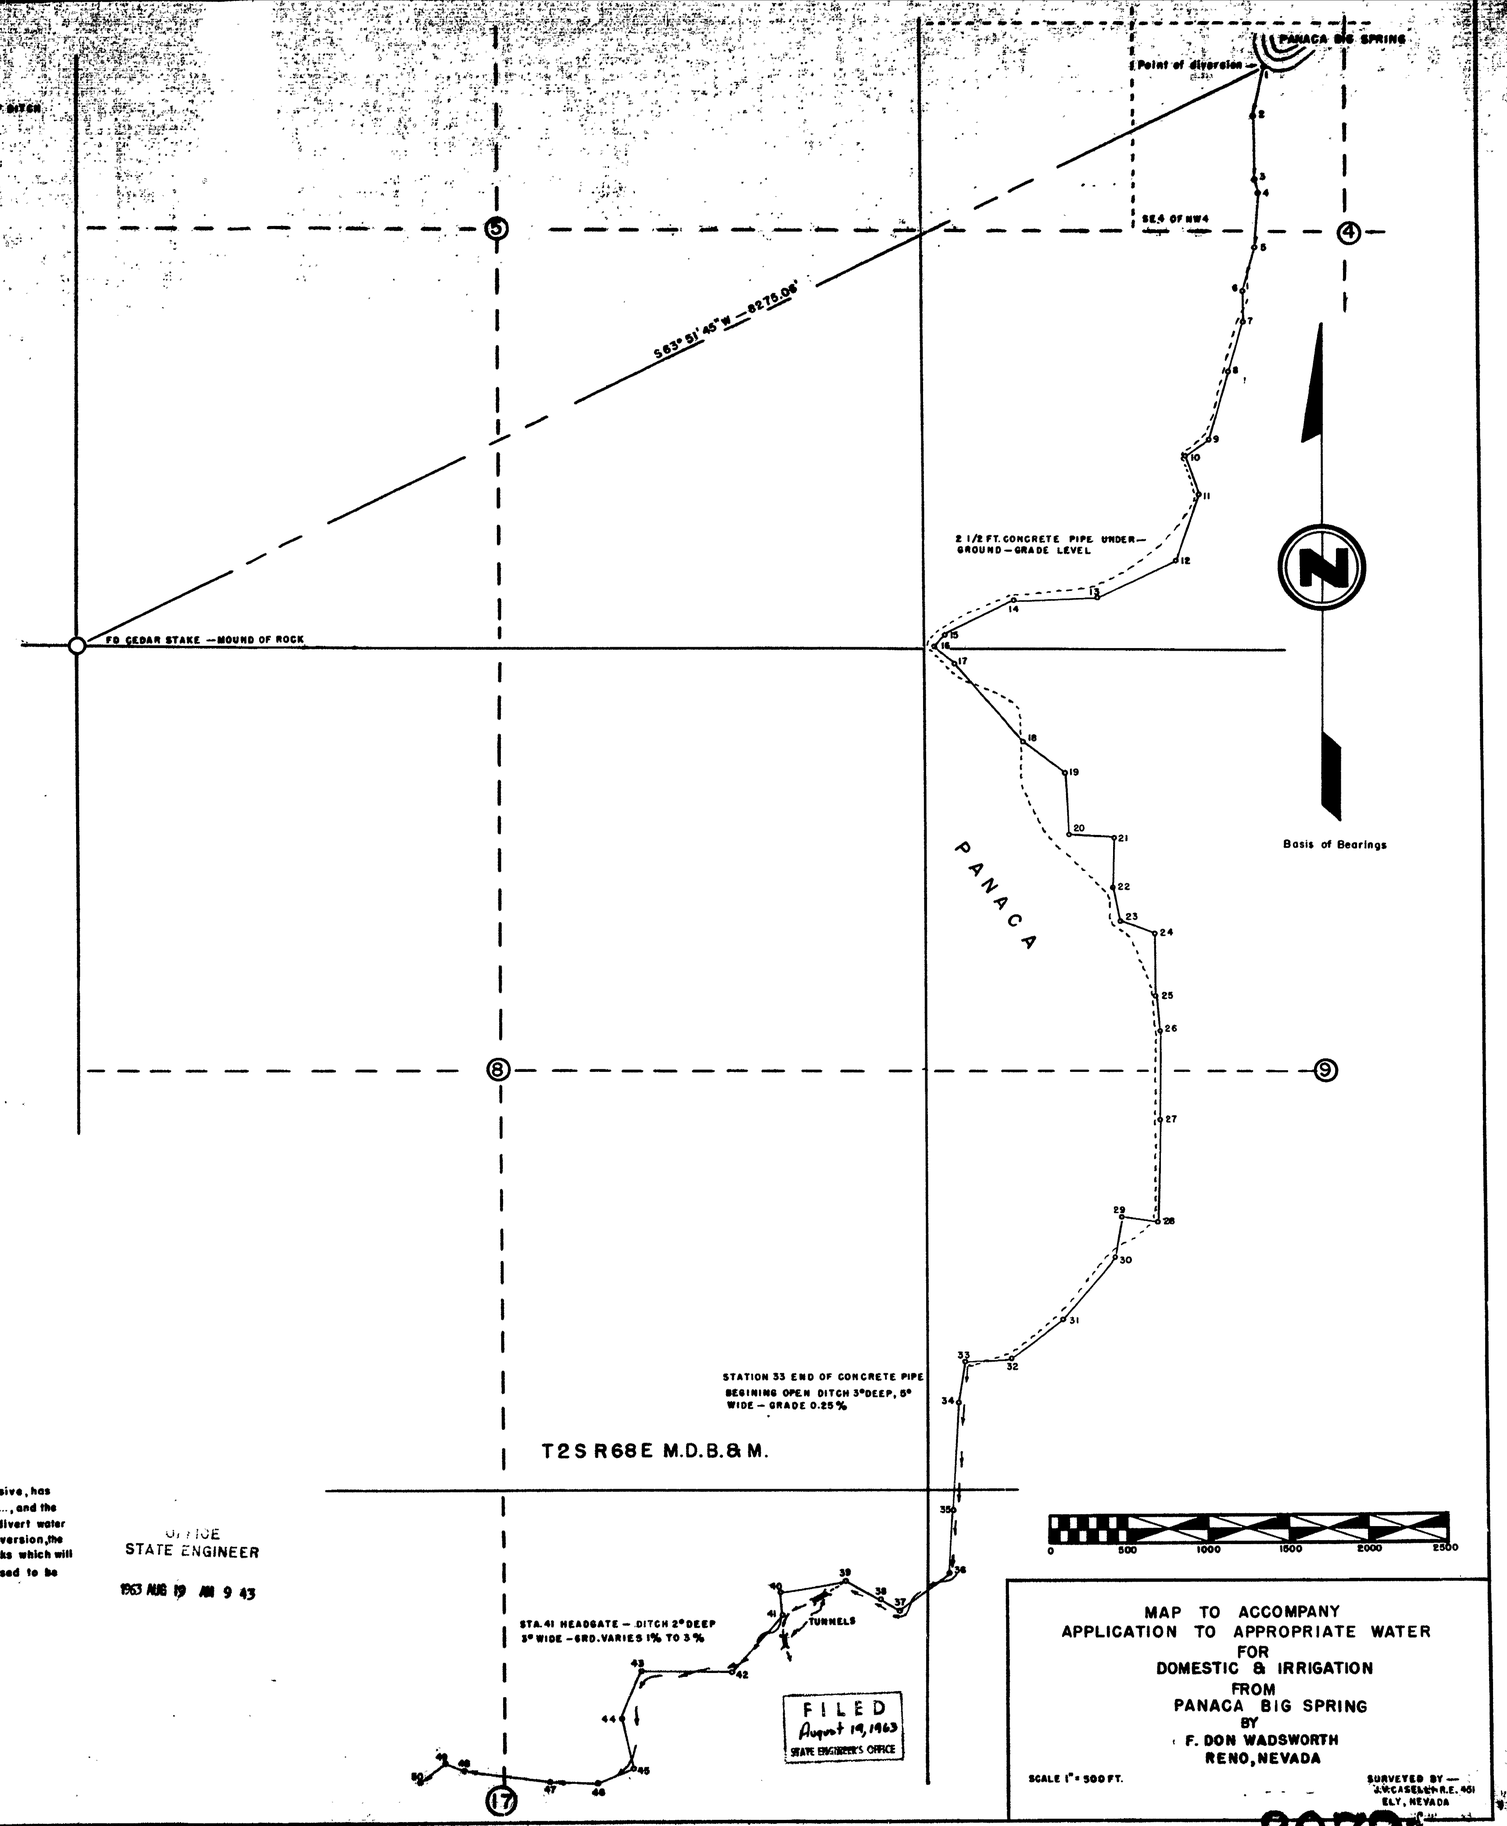

State of Nevada
County of White Pine } ss.

I, J.V. Caselli, being first duly sworn, depose and say that this map consisting of 2 sheets, numbered from 1 to 2, inclusive, has been correctly drawn to the designated scale from field notes of a survey made by me between the 12 day of August, and the 13 day of August, 1963; that it truly and correctly represents the proposed location and extent of the works used to divert water from Panaca Big Springs, in Lincoln County, by F. Don Wadsworth, for irrigation purposes. That the proposed point of diversion, the approximate location and size of the diverting channel, all reservoirs or basins, the location and names of all other works which will cross or connect with the proposed works, and the boundary of all lands, showing by 40 acre subdivisions the areas proposed to be irrigated, are fully and correctly designated thereon.

J. V. Caselli
STATE WATER RIGHT SURVEYOR

Subscribed and sworn to before me this 19th day of August, 1963

Mae Hicks Stewart
NOTARY PUBLIC IN AND FOR WHITE PINE COUNTY, NEVADA

My Commission Expires July 1, 1965

OFFICE
STATE ENGINEER

1963 AUG 19 AM 9 43

FILED
August 19, 1963
STATE ENGINEER'S OFFICE

MAP TO ACCOMPANY
APPLICATION TO APPROPRIATE WATER
FOR
DOMESTIC & IRRIGATION
FROM
PANACA BIG SPRING
BY
F. DON WADSWORTH
RENO, NEVADA

SCALE 1" = 500 FT.

SURVEYED BY —
J.V. CASELLI R.E. 461
ELY, NEVADA

20791

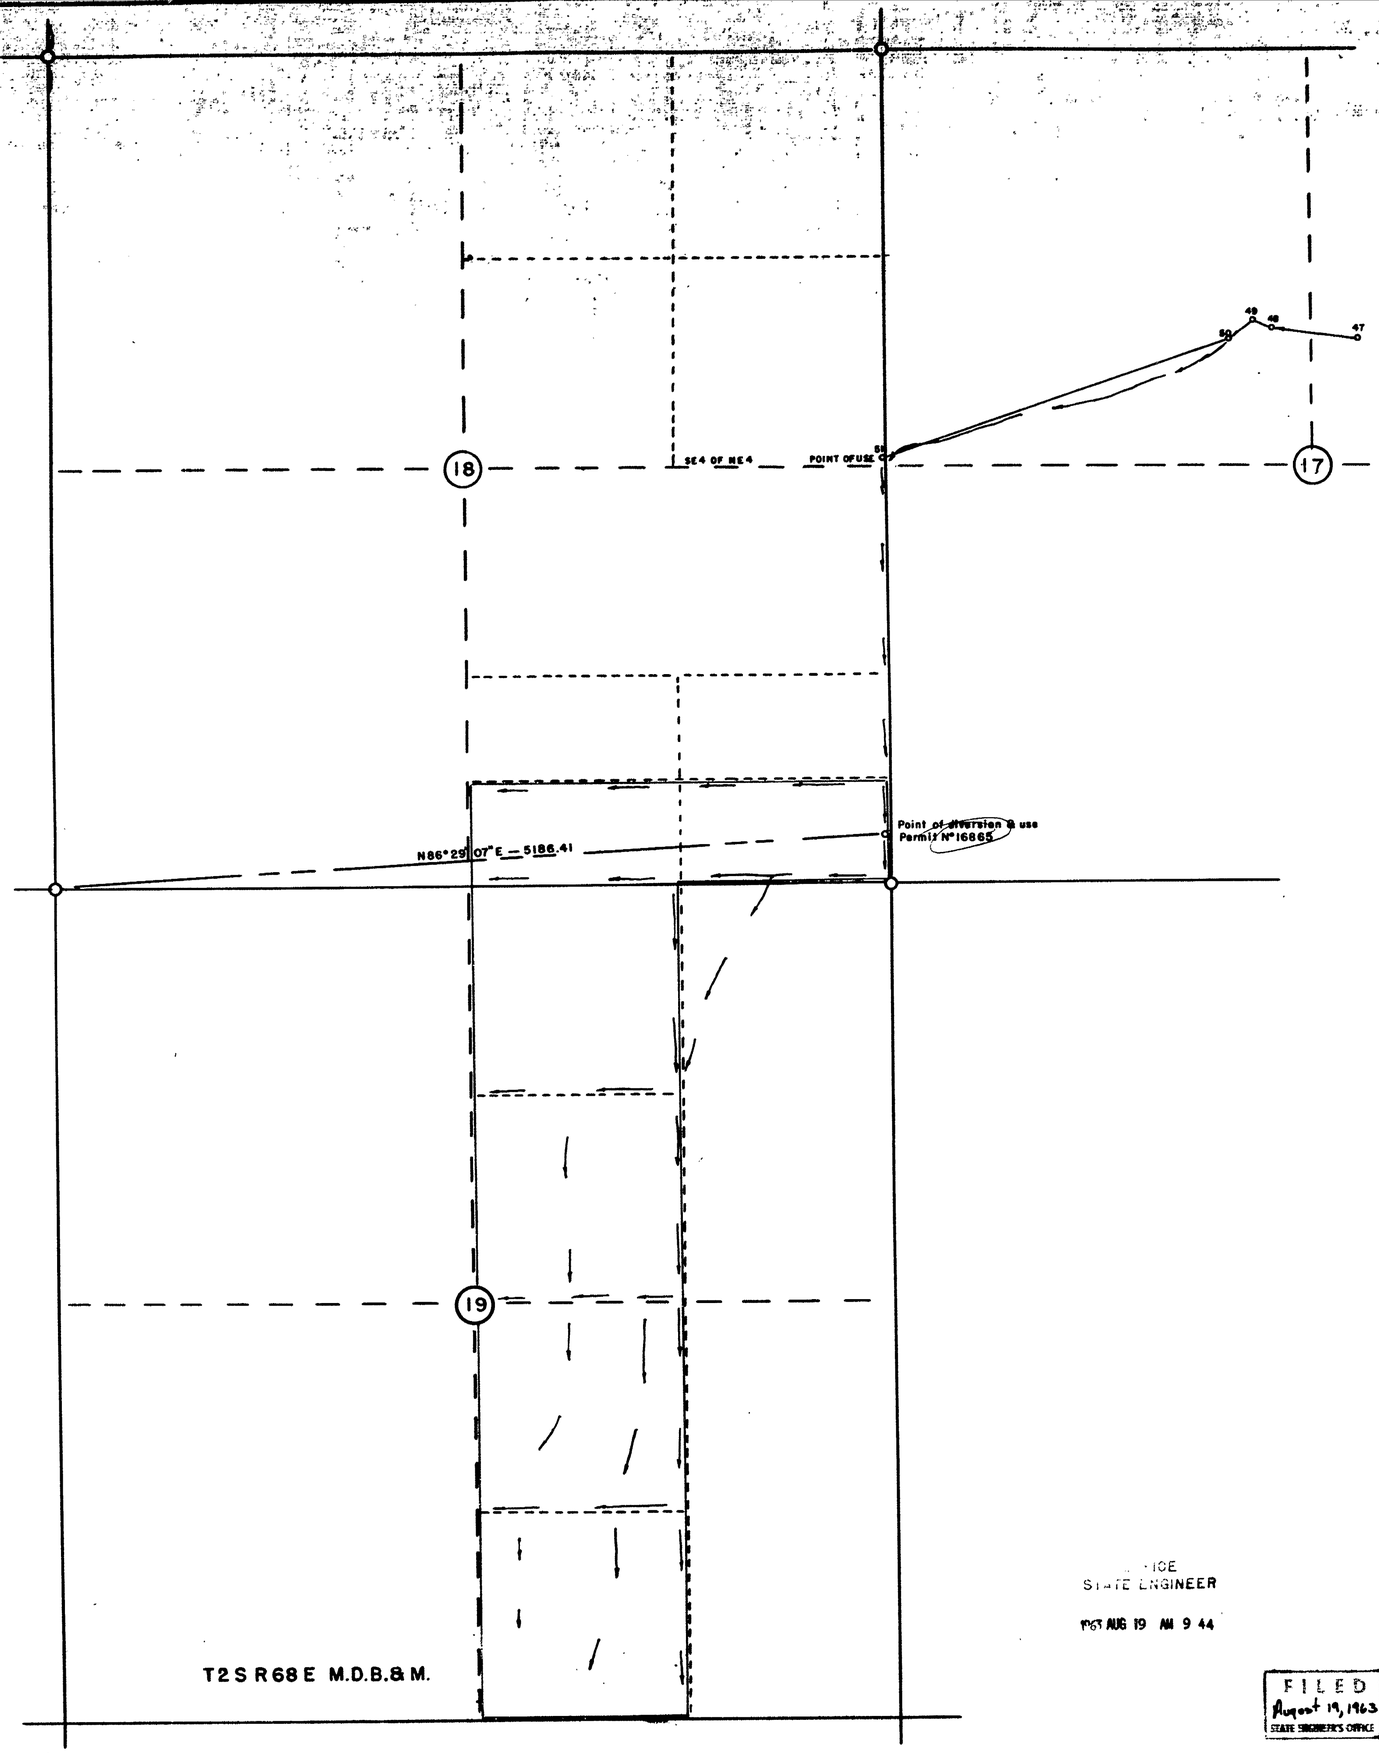

Basis of Bearings

0 500 1000 1500 2000 2500

OFFICE
STATE ENGINEER

1963 AUG 19 AM 9 44

FILED
August 19, 1963
STATE ENGINEER'S OFFICE

MAP TO ACCOMPANY
APPLICATION TO APPROPRIATE WATER
FOR
DOMESTIC & IRRIGATION
FROM
PANACA BIG SPRING
BY
F. DON WADSWORTH
RENO, NEVADA

SCALE 1" = 500 FT.

SURVEYED BY —
J.V. CASELLI R.E. 451
ELY, NEVADA

20791