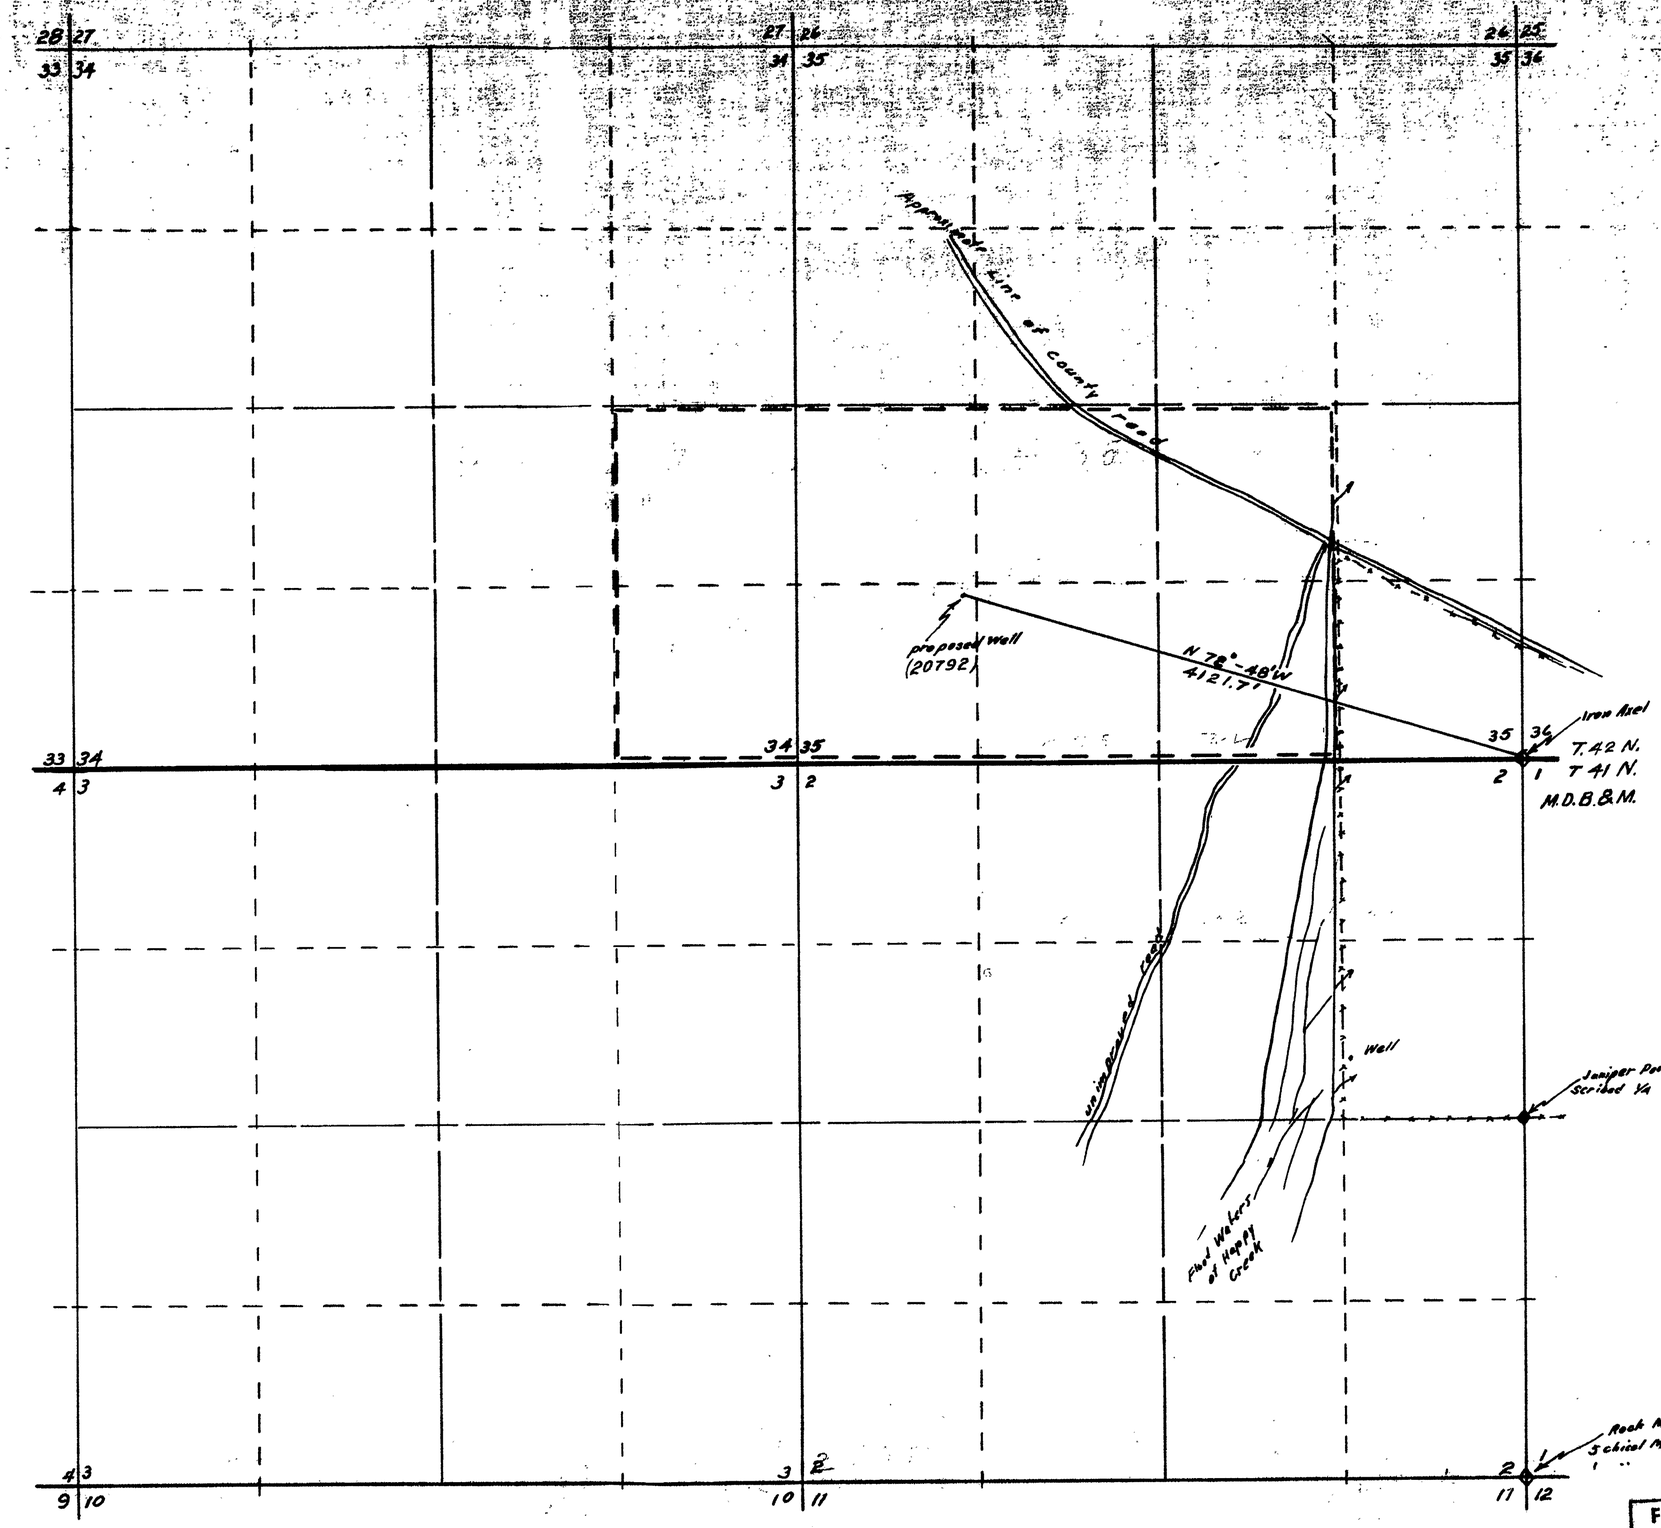

State of Nevada
County of Humboldt } S.S

I, J.R. Caldwell, being first duly sworn depose and say that this map has been correctly drawn to the designated scale from field notes of a survey made by me on the 19th day of January, 1963 that it truly and correcty represents the proposed location and extent of the works used to divert water from an underground source, in Humboldt County, by Edgar L. Halverson for irrigation and domestic purposes, that the proposed point of diversion the approximate location and size of the diverting channel, all resevoirs or basins the location and names of all other works which will cross or connect with the proposed works, and the boundry of all lands, showing by 40-acre subdivisions the areas to be irrigated, are fully and correctly designated thereon

J R Caldwell
State Water Right Surveyer

Subscribed and sworn to before me this 22nd day of January, 1963.

James A Callahan
Notary Public in and for Humboldt County, Nevada

My Commission expires February 28, 1963

Scale 1" = 600'

600 0 600 1200 1800 2400

FILED
Jan. 24, 1963
STATE ENGINEER'S OFFICE

OFFICE
STATE ENGINEER
1963 JAN 24 AM 11 05

MAP
To Accompany Application
To Appropriate Water for
Irrigation and Domestic
Purposes
By: Edgar L. Halverson
From: An Underground Source

20792

20792