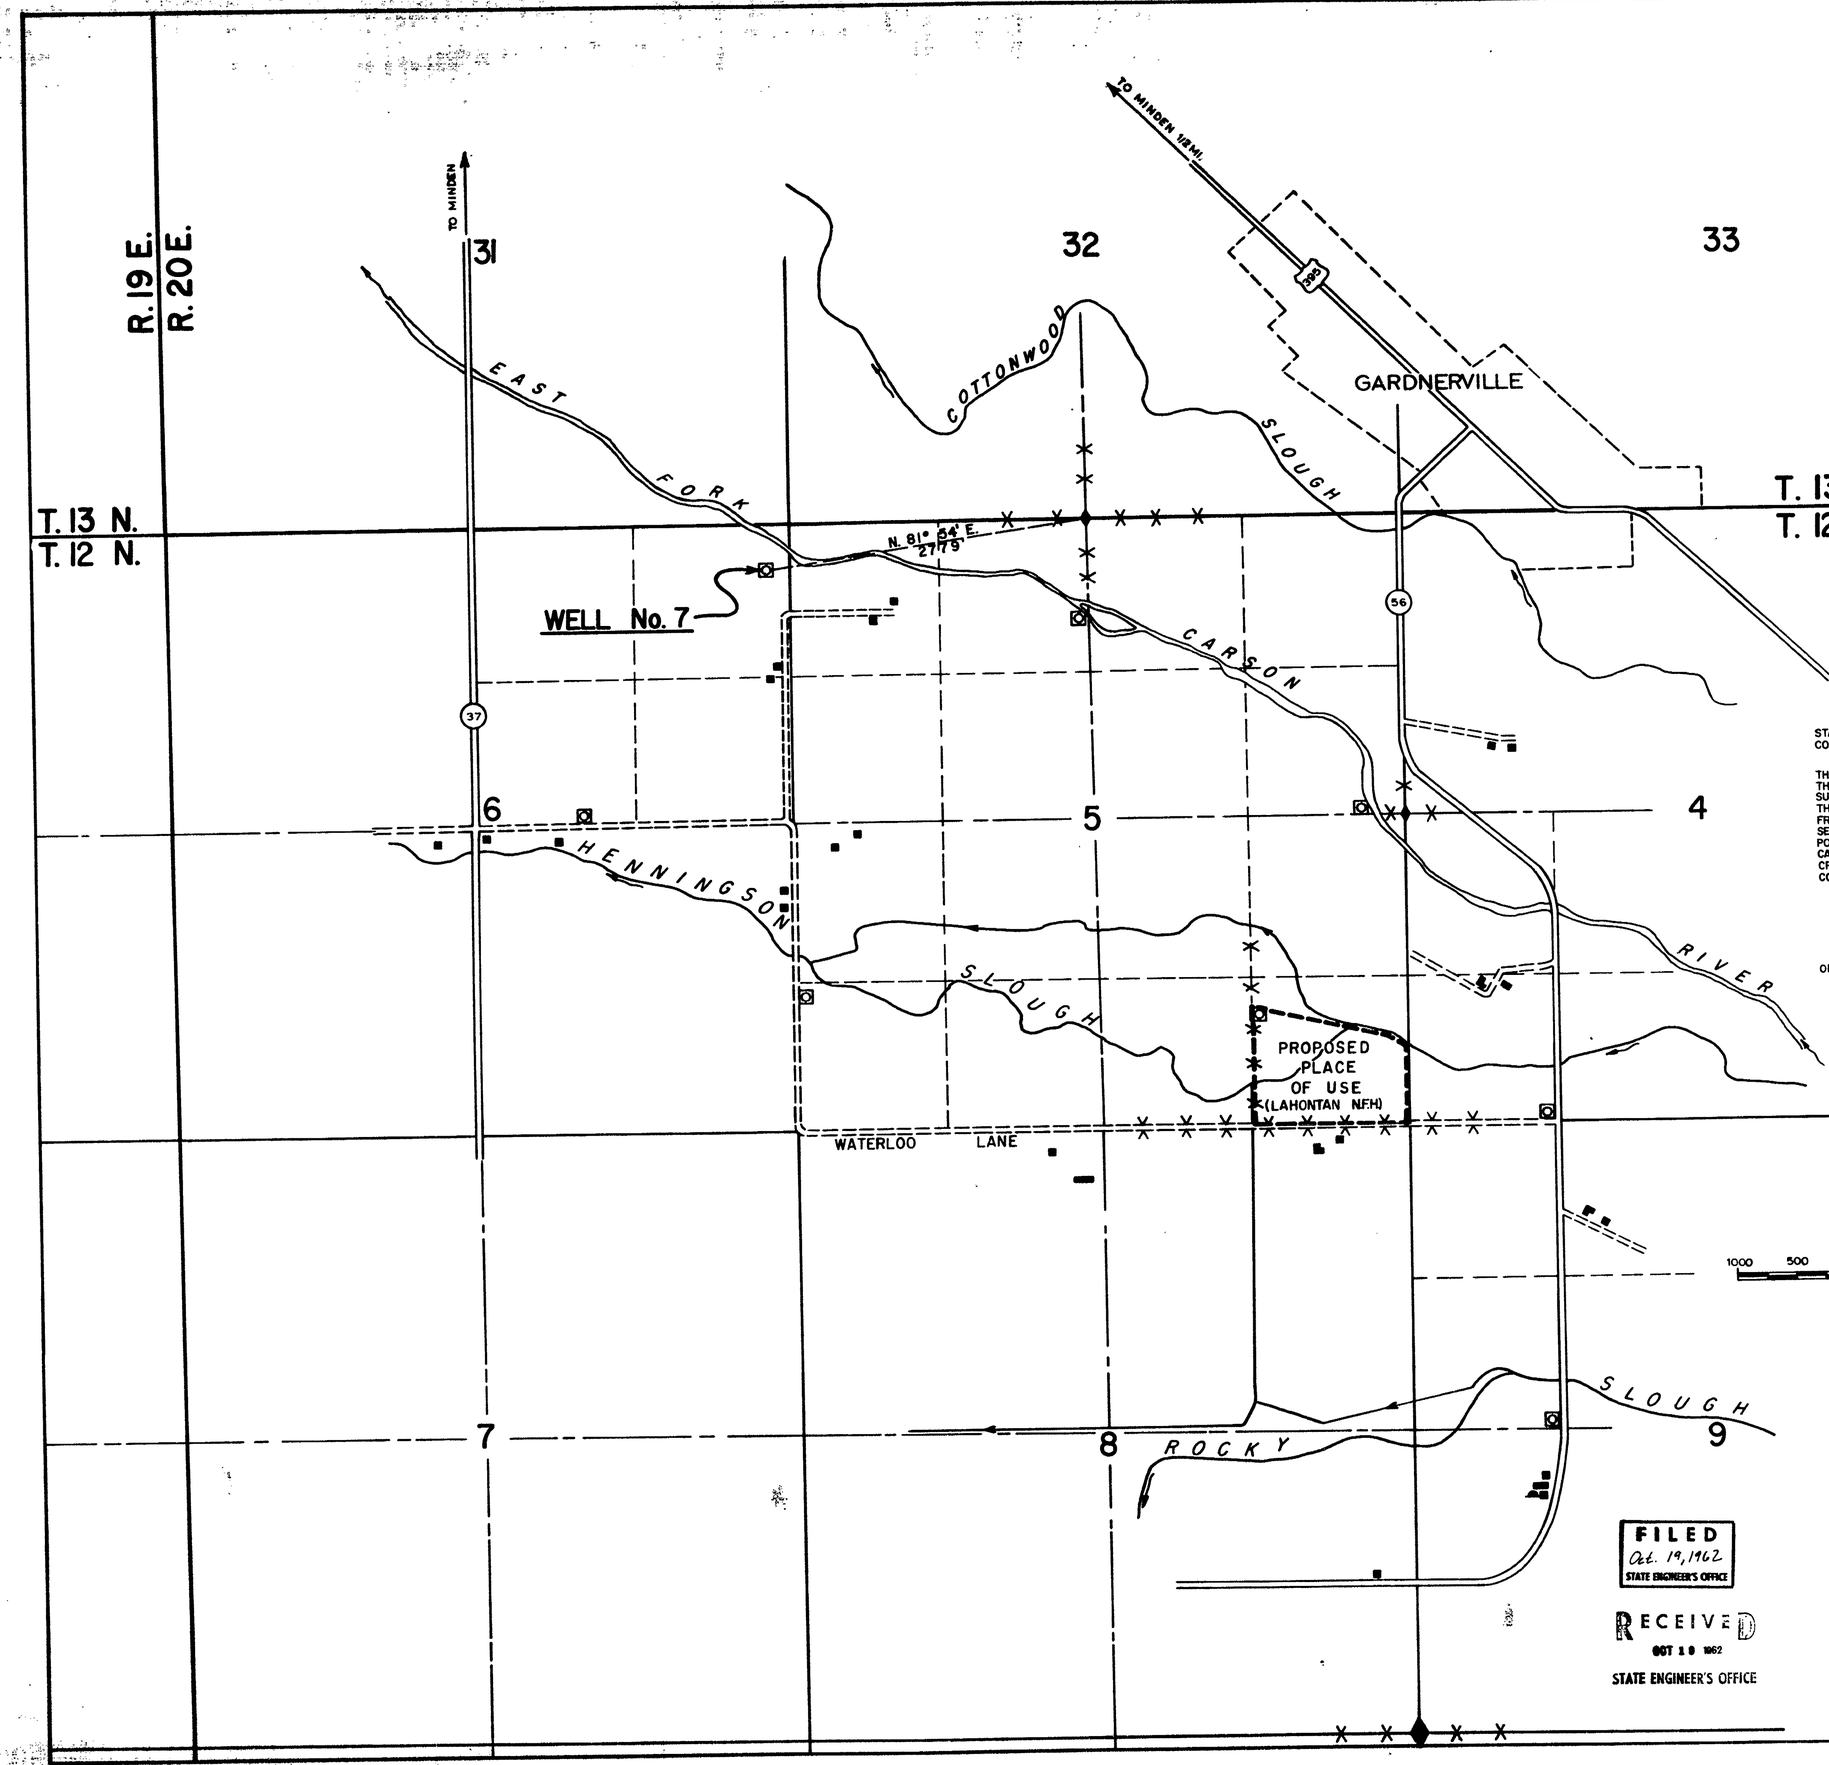

STATE OF OREGON
COUNTY OF MULTNOMAH

I, GEORGE L. DUCRET, BEING FIRST DULY SWORN, DEPOSE AND SAY THAT THIS MAP, CONSISTING OF ONE SHEET, HAS BEEN CORRECTLY DRAWN TO THE DESIGNATED SCALE FROM FIELD NOTES OF SURVEYS MADE UNDER MY SUPERVISION AND DIRECTION; THAT IT TRULY AND CORRECTLY REPRESENTS THE LOCATION AND THE EXTENT OF THE WORKS USED TO DIVERT WATER FROM WELL NO. 7 IN DOUGLAS COUNTY BY THE FISH AND WILDLIFE SERVICE FOR FISH HATCHERY PURPOSE(S); THAT THE POINT OF DIVERSION, THE PLACE AND MANNER OF USE AND THE LOCATION AND NAMES OF ALL OTHER WORKS OR STREAMS WHICH ARE CROSSED BY, OR CONNECTED WITH, THE SAID WORKS ARE FULLY AND CORRECTLY DESIGNATED THEREON.

George L. Ducret
NEVADA STATE WATER-RIGHT SURVEYOR

SUBSCRIBED AND SWORN TO BEFORE ME THIS 2 DAY OF October, 1962.

Ariel Shiel
NOTARY PUBLIC

MY COMMISSION EXPIRES Dec. 26 1964

NOTE: It is assumed there are domestic wells servicing buildings shown hereon.

FILED
Oct. 19, 1962
STATE ENGINEER'S OFFICE

RECEIVED
OCT 19 1962
STATE ENGINEER'S OFFICE

MAP TO ACCOMPANY
APPLICATION
TO APPROPRIATE WATER FOR FISH
CULTURAL PURPOSES BY
U.S. DEPARTMENT OF THE INTERIOR
FISH AND WILDLIFE SERVICE
FROM
WELL No. 7

20806