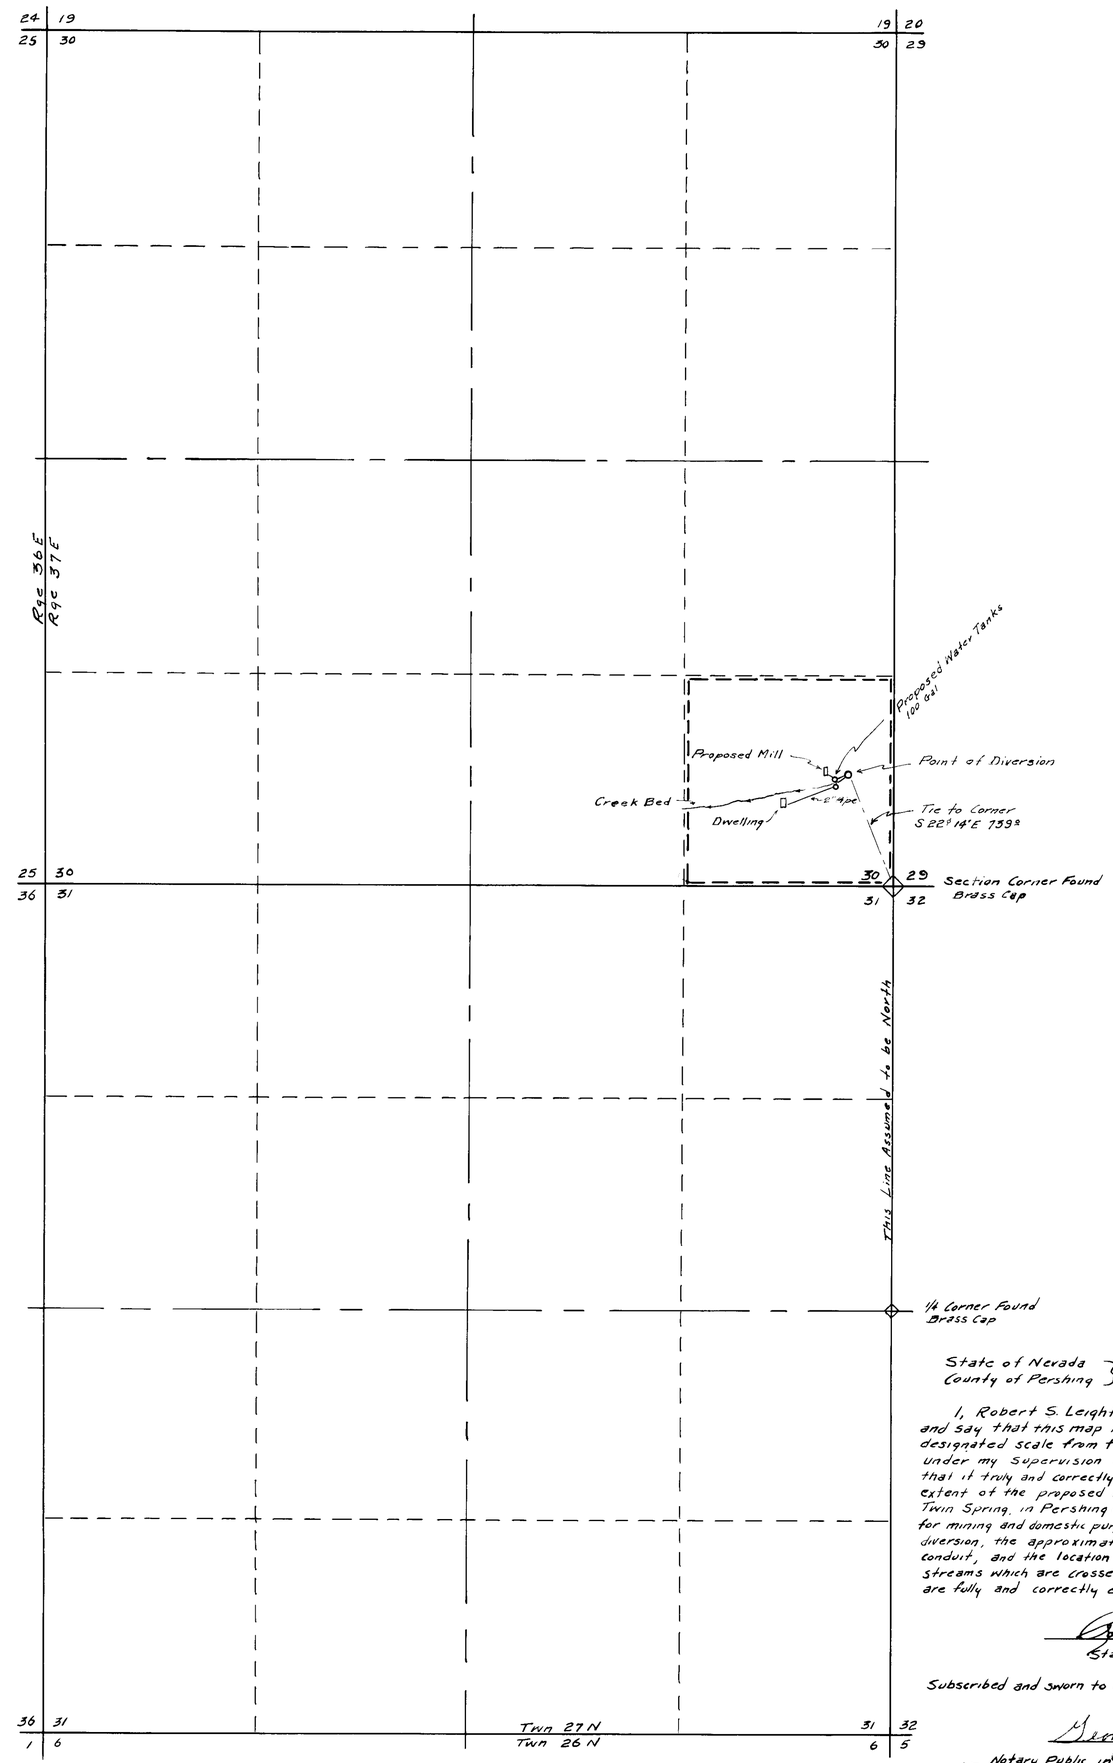

N

State of Nevada
County of Pershing } SS.

I, Robert S. Leighton, being first duly sworn, depose and say that this map has been correctly drawn to the designated scale from field notes of a survey made under my supervision on the 18th day of November, 1962, that it truly and correctly represents the location and extent of the proposed works used to divert water from Twin Spring, in Pershing County, by William U. Inman, for mining and domestic purposes. That the proposed point of diversion, the approximate location and size of diverting conduit, and the location and names of all other works or streams which are crossed or connected with said works, are fully and correctly designated hereon.

Robert S. Leighton
State Water Right Surveyor

Subscribed and sworn to before me this 16th day of January 1963

Georgia E. Clinger
Notary Public in and for Pershing County, Nevada
My Commission Expires September 28 1965

FILED
Jan. 18, 1963
STATE ENGINEER'S OFFICE

SCALE 1"-500'

500 250 0 500 1000 1500 2000

MAP
TO ACCOMPANY APPLICATION
TO APPROPRIATE WATER
FOR MINING AND MILLING
BY WILLIAM U. INMAN
FROM TWIN SPRING

CERTIFICATE No. 6073 ISSUED May 10, 1967

V010454 20816