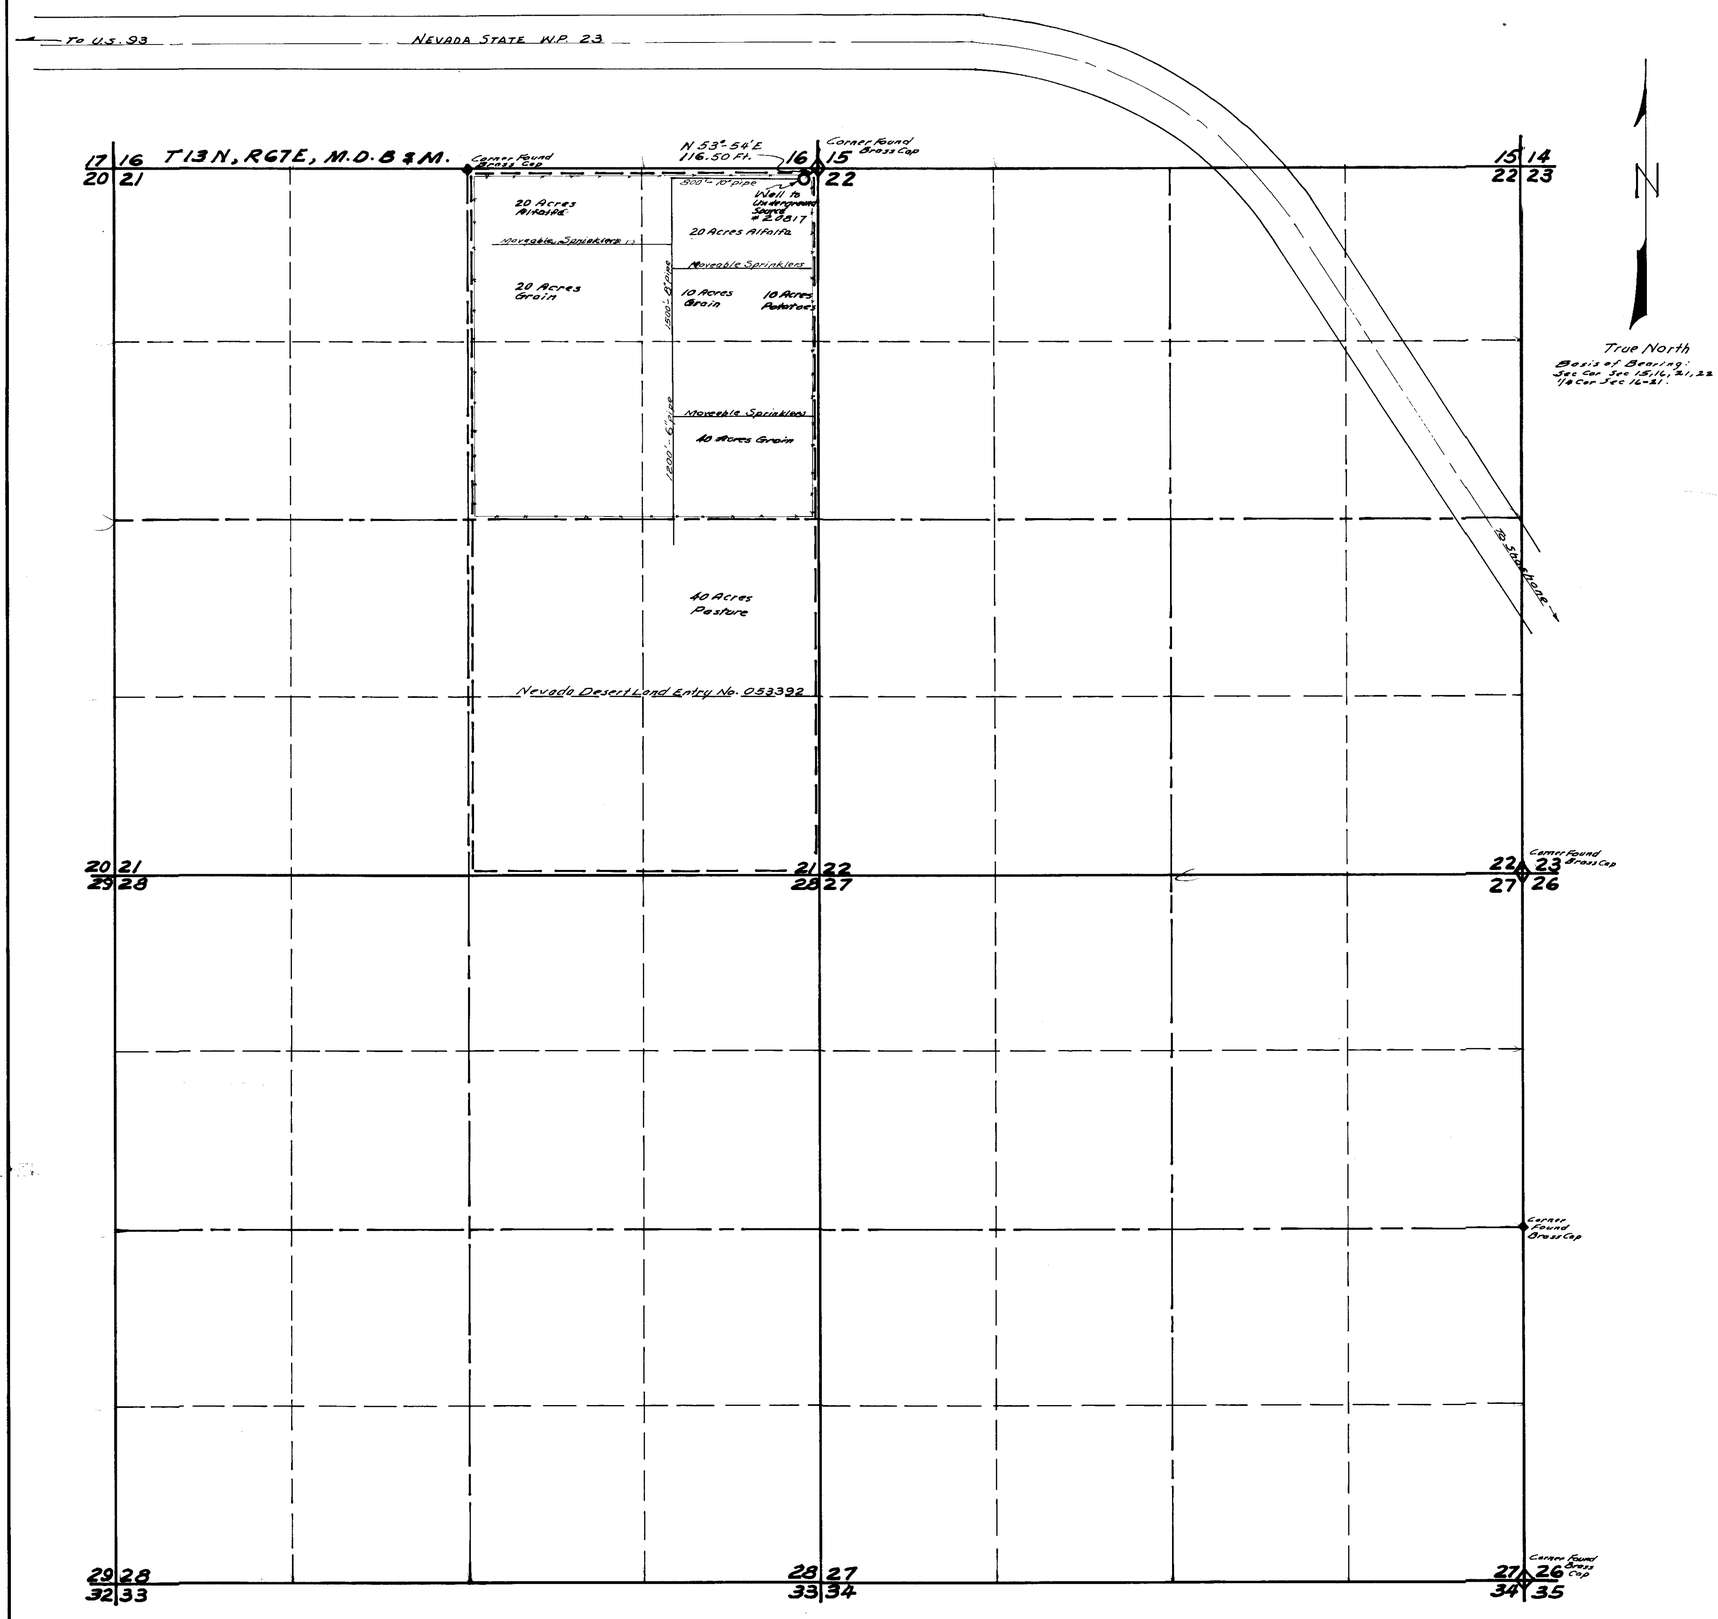

Cultural Map Tabulation

Section	Sub division	Town Ship	Range	Cultivated acreage	Discription of Culture	Date of First Culture
21	NE¼ NE¼	13 N	67E	20	Alfalfa	
"	"	"	"	10	Grain	
"	"	"	"	10	Potatoes	
"	NW¼ NE¼	"	"	20	Alfalfa	
"	"	"	"	20	Grain	
"	SE¼ NE¼	"	"	40	Grain	
"	NE¼ SE¼	"	"	40	Pasture	

STATE of NEVADA } S.S.
COUNTY of LINCOLN }

I, Reginald G. Lee, being first duly sworn, depose and say that this map, consisting of One Sheet, has been correctly drawn to the designated scale from field notes of a survey made by me, between the 26 day of July and the 2nd day of August, 1968; that it truly and correctly represents the proposed location and extent of the work used to divert water from Underground Source in WHITE PINE COUNTY, by Clifton Bert Rhodes, for irrigation purposes under Application No. 20817. That the point of diversion the location, size of the diverting channel, location and description of all measuring devices, the location and extent of lands owned or controlled by the applicant upon which water applied for under Application No. is used, together with the area and kind of culture in each 40-acre subdivision, and the location and names of all other works or streams which are crossed by or connected with said works are fully and correctly designated thereon.

Reginald G. Lee
State Water Right Surveyor

Subscribed and Sworn to before me this 19th day of August, 1968.

Colleen Flinspach
Notary Public

COLLEEN FLINSPACH
Notary Public — State of Nevada
Lincoln County
My Commission Expires Sept. 20, 1969

0 600' 1200' 1800' 2400' 3000'
Scale: 1" = 600'

CERTIFICATE No. 6777 ISSUED 9-30-68

FILED
Aug. 21, 1968
STATE ENGINEER'S OFFICE

MAP
TO ACCOMPANY PROOF OF BENEFICIAL USE UNDER APPLICATION No. 20817.
FOR IRRIGATION
BY CLIFTON BERT RHODES
FROM UNDERGROUND SOURCE

82561T 81812T 81552T 79522 20817