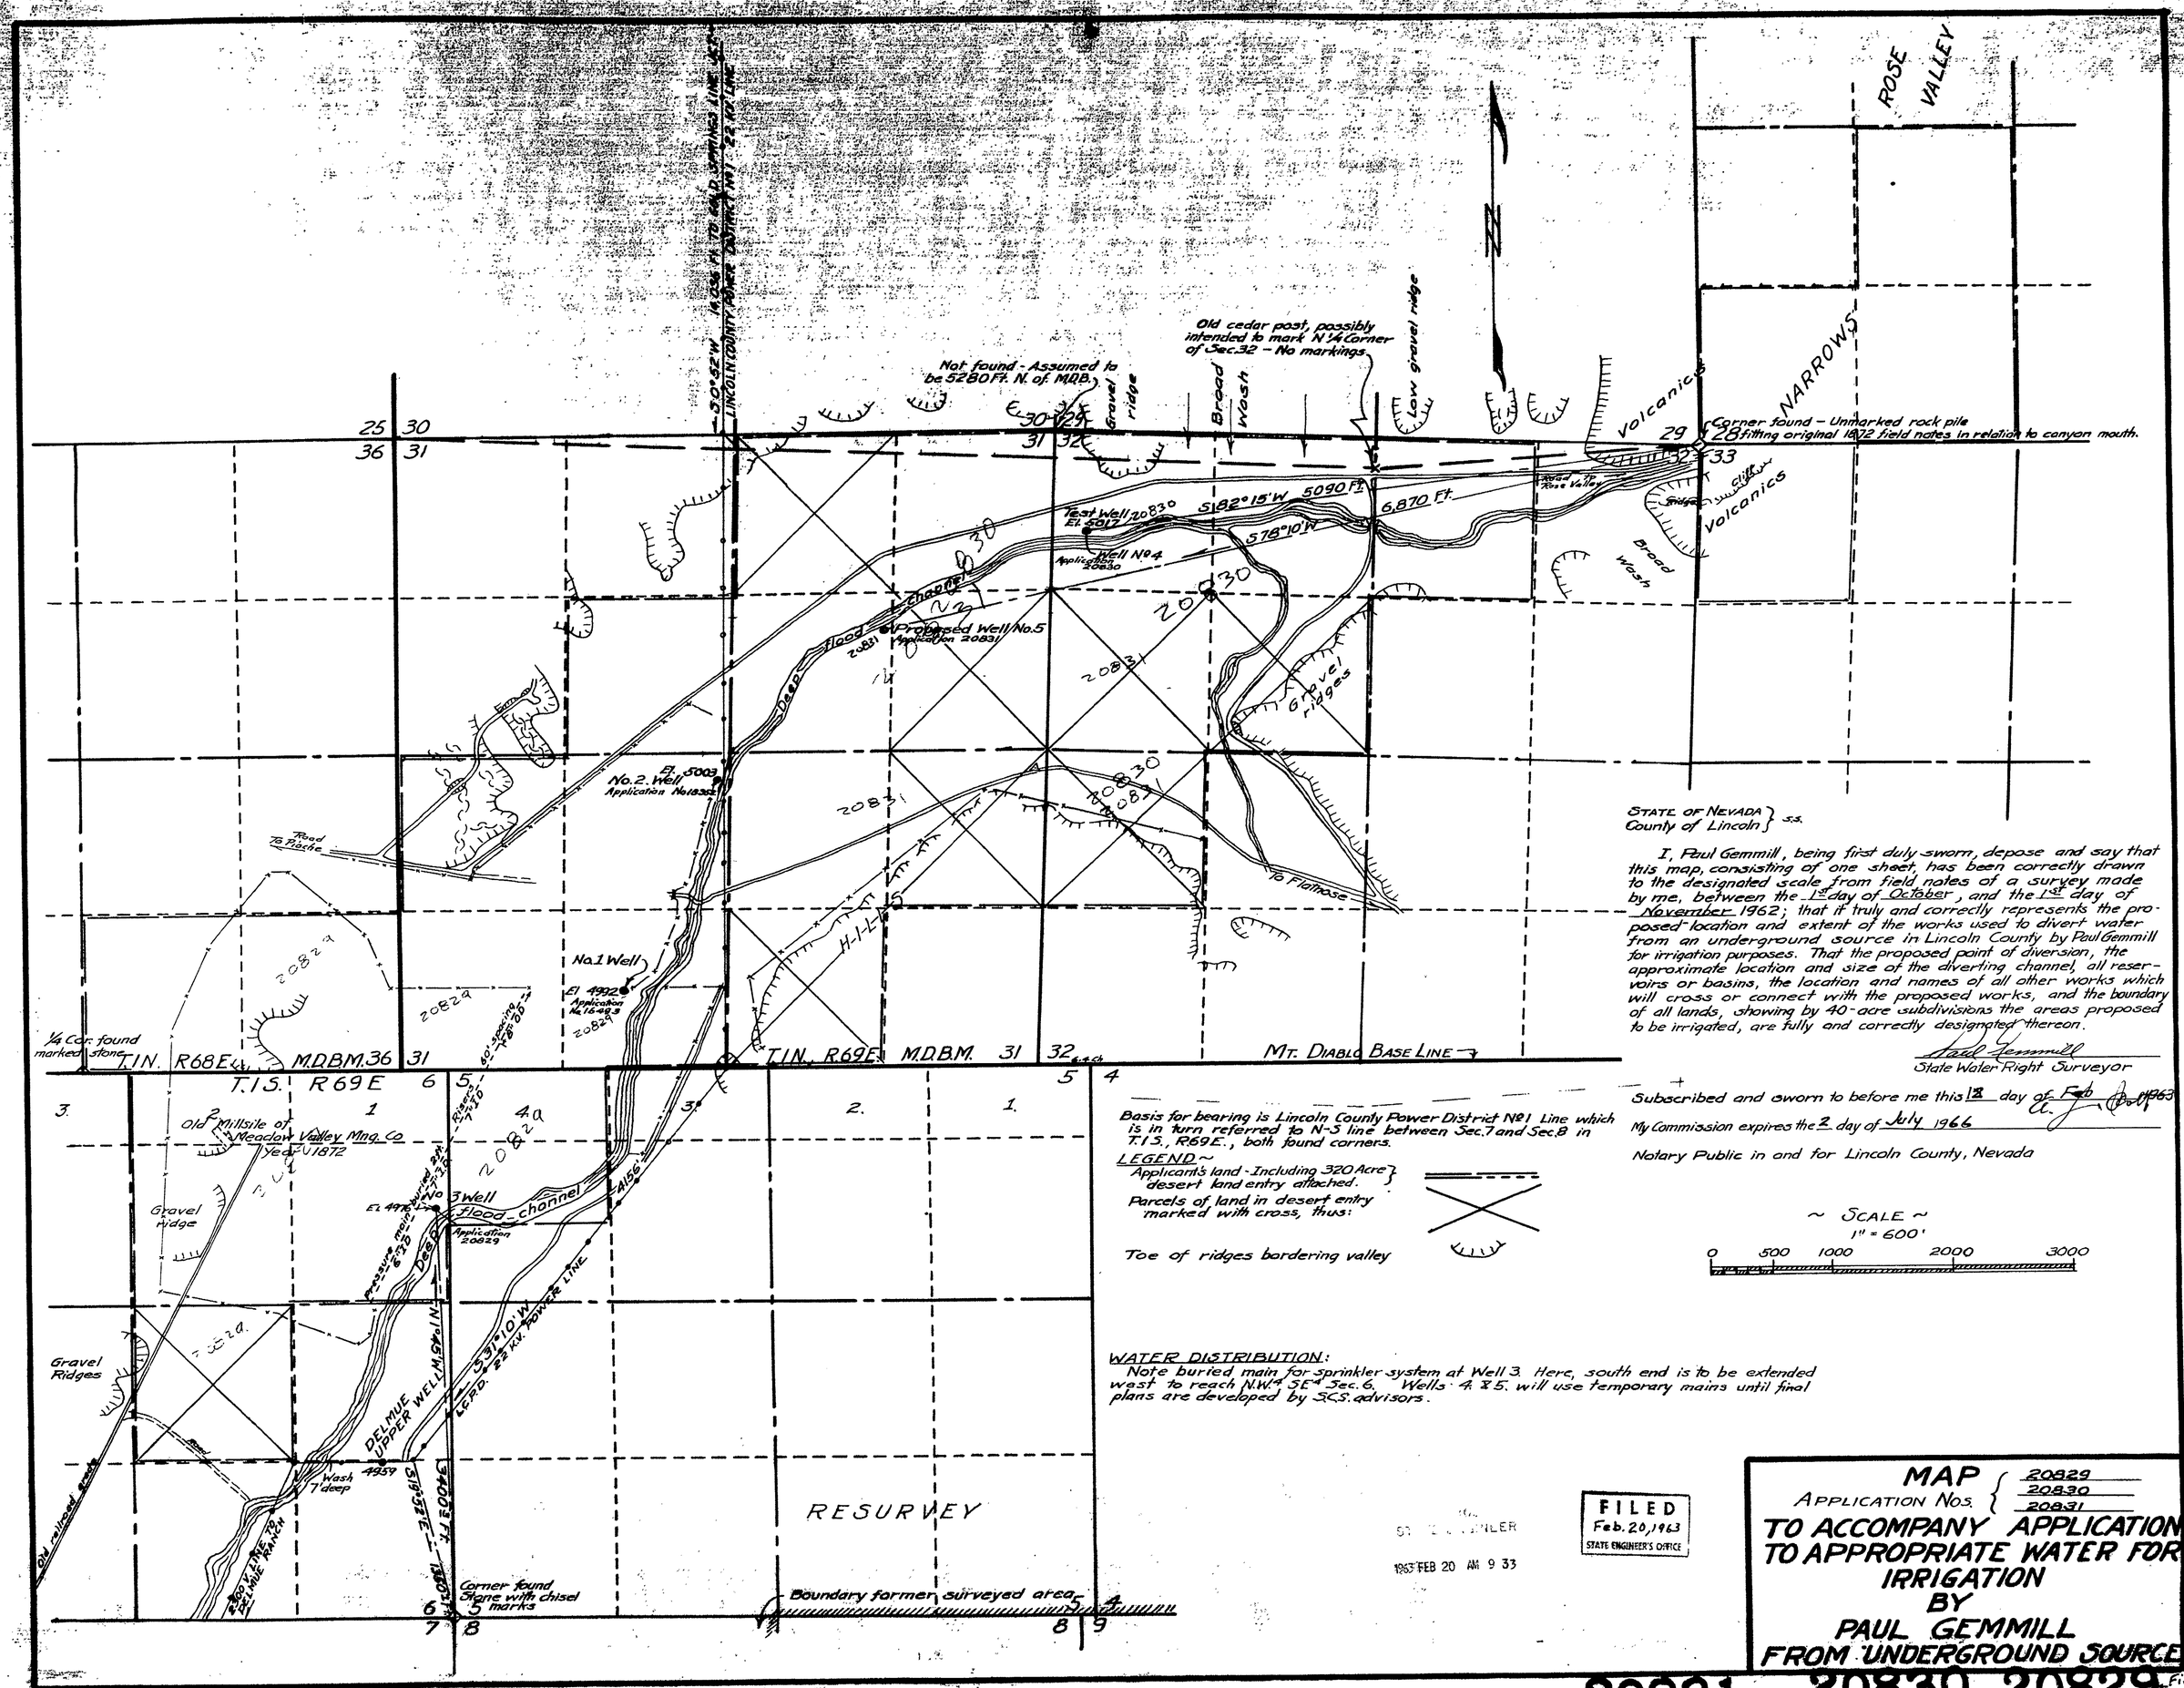

STATE OF NEVADA }
County of Lincoln } S.S.

I, Paul Gemmill, being first duly sworn, depose and say that this map, consisting of one sheet, has been correctly drawn to the designated scale from field notes of a survey made by me, between the 1st day of October, and the 1st day of November 1962; that it truly and correctly represents the proposed location and extent of the works used to divert water from an underground source in Lincoln County by Paul Gemmill for irrigation purposes. That the proposed point of diversion, the approximate location and size of the diverting channel, all reservoirs or basins, the location and names of all other works which will cross or connect with the proposed works, and the boundary of all lands, showing by 40-acre subdivisions the areas proposed to be irrigated, are fully and correctly designated thereon.

Paul Gemmill
State Water Right Surveyor

Subscribed and sworn to before me this 12 day of Feb 1963

My Commission expires the 2 day of July 1966

Notary Public in and for Lincoln County, Nevada

Basis for bearing is Lincoln County Power District No1 Line which is in turn referred to N-S line between Sec.7 and Sec.8 in T.1S., R.69E., both found corners.

LEGEND ~
Applicant's land - Including 320 Acre desert land entry attached.
Parcels of land in desert entry marked with cross, thus:
Toe of ridges bordering valley

~ SCALE ~
1" = 600'
0 500 1000 2000 3000

WATER DISTRIBUTION:
Note buried main for sprinkler system at Well 3. Here, south end is to be extended west to reach N.W.¼ S.E.¼ Sec.6. Wells 4 & 5 will use temporary mains until final plans are developed by S.C.S. advisors.

FILED
Feb. 20, 1963
STATE ENGINEER'S OFFICE

1963 FEB 20 AM 9 33

MAP
APPLICATION NOS. 20829, 20830, 20831
TO ACCOMPANY APPLICATION TO APPROPRIATE WATER FOR IRRIGATION
BY
PAUL GEMMILL
FROM UNDERGROUND SOURCE

20831 20830 20829 File under