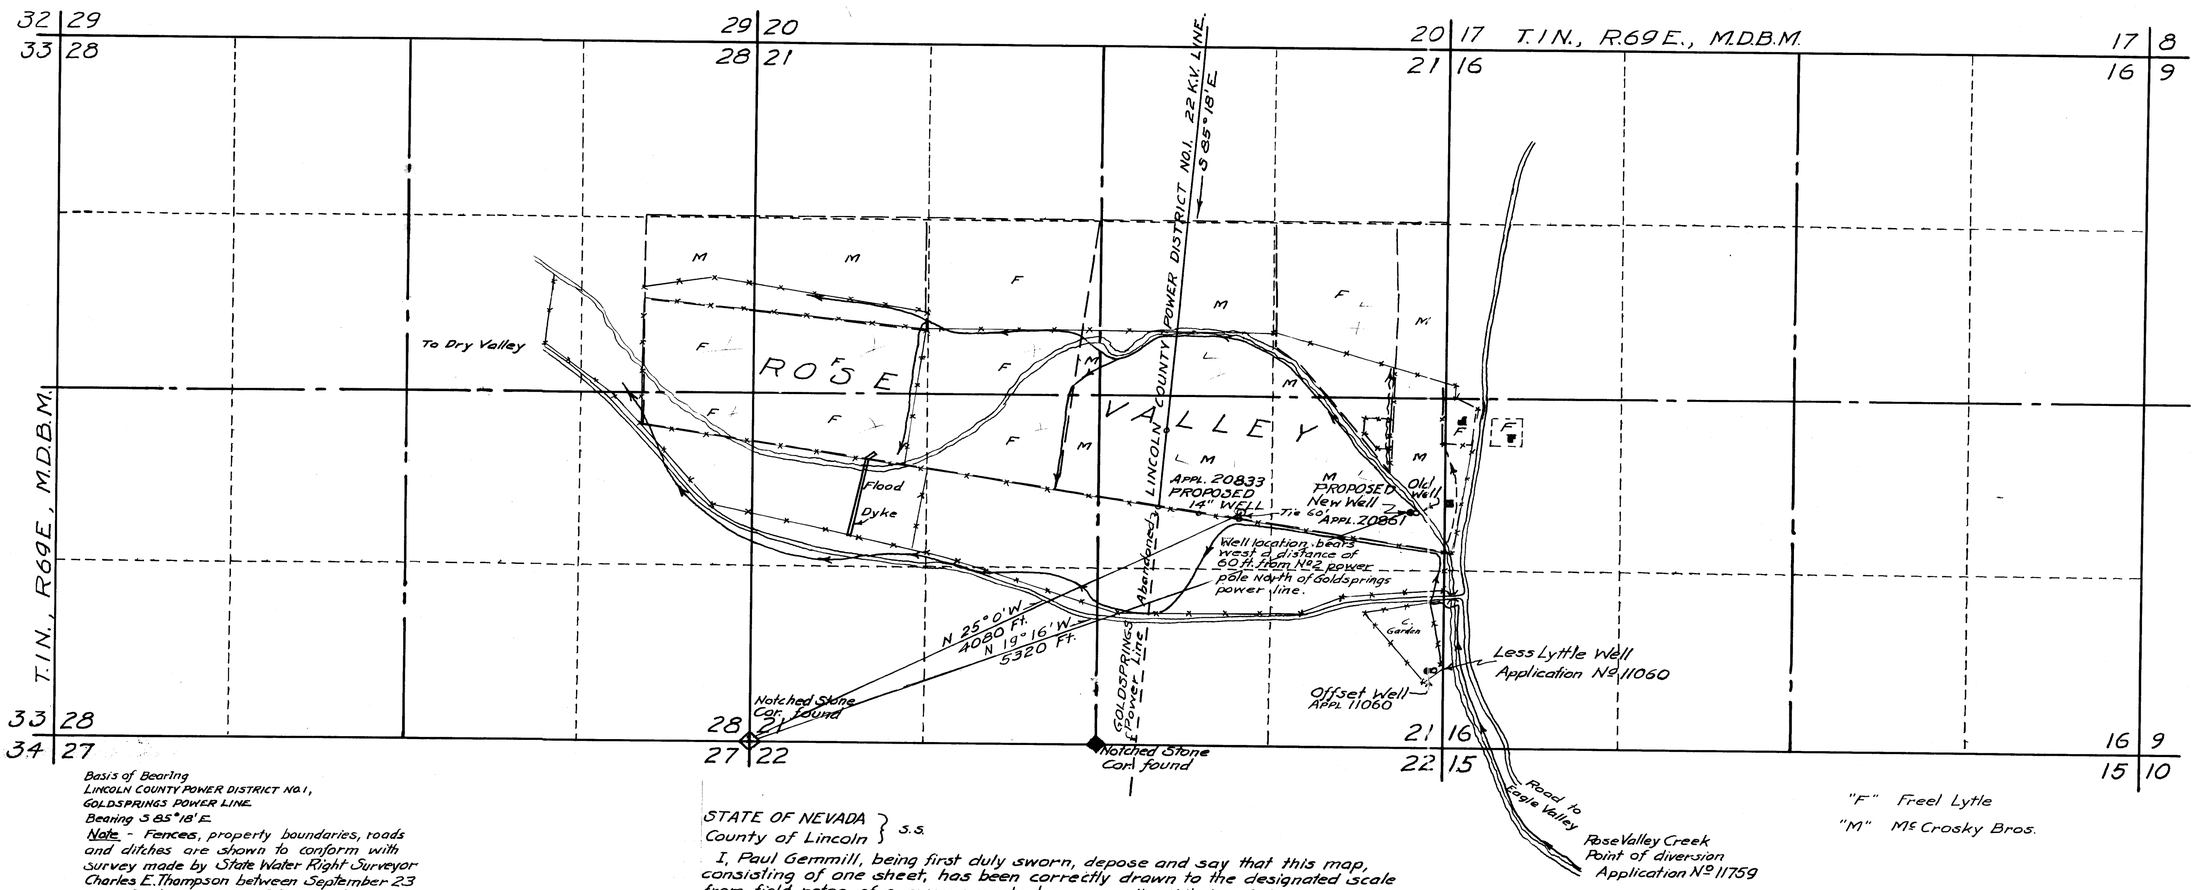

Basis of Bearing
LINCOLN COUNTY POWER DISTRICT NO.1,
GOLDSPRINGS POWER LINE
Bearing S 85°18' E.

Note - Fences, property boundaries, roads and ditches are shown to conform with survey made by State Water Right Surveyor Charles E. Thompson between September 23 and September 25, 1955 as shown on map for Permit 16812 - Said permit was cancelled January 22, 1960 according to letter of November 28, 1961 from the office of Hydraulic Engineer T.J. Smales.

STATE OF NEVADA }
County of Lincoln } S.S.

I, Paul Gemmill, being first duly sworn, depose and say that this map, consisting of one sheet, has been correctly drawn to the designated scale from field notes of a survey made by me on the 11th day of November 1962; that it truly and correctly represents the proposed location and extent of the works used to divert water from an underground source in Lincoln County by Mc Crosky Brothers for irrigation purposes. That the proposed point of diversion, the approximate location and size of the diverting channel, all reservoirs or basins, the location and names of all other works which will cross or connect with the proposed works, and the boundary of all lands, showing by 40 acre subdivisions the areas proposed to be irrigated, are fully and correctly designated thereon.

Paul Gemmill

Subscribed and sworn to before me this 13 day of November 1962

Notary Public in and for Lincoln County Nevada

My commission expires the 2nd day of July 1966

SCALE ~ 1" = 600'

0 600 1200 1800 2400 3000

FILED
Nov. 26, 1962

APPLICATION Nos 20833 / 20861
MAP
TO ACCOMPANY APPLICATION TO APPROPRIATE
WATER FOR IRRIGATION
FROM
AN UNDERGROUND SOURCE
BY
Mc CROSKY BROTHERS

20861 20833 File under