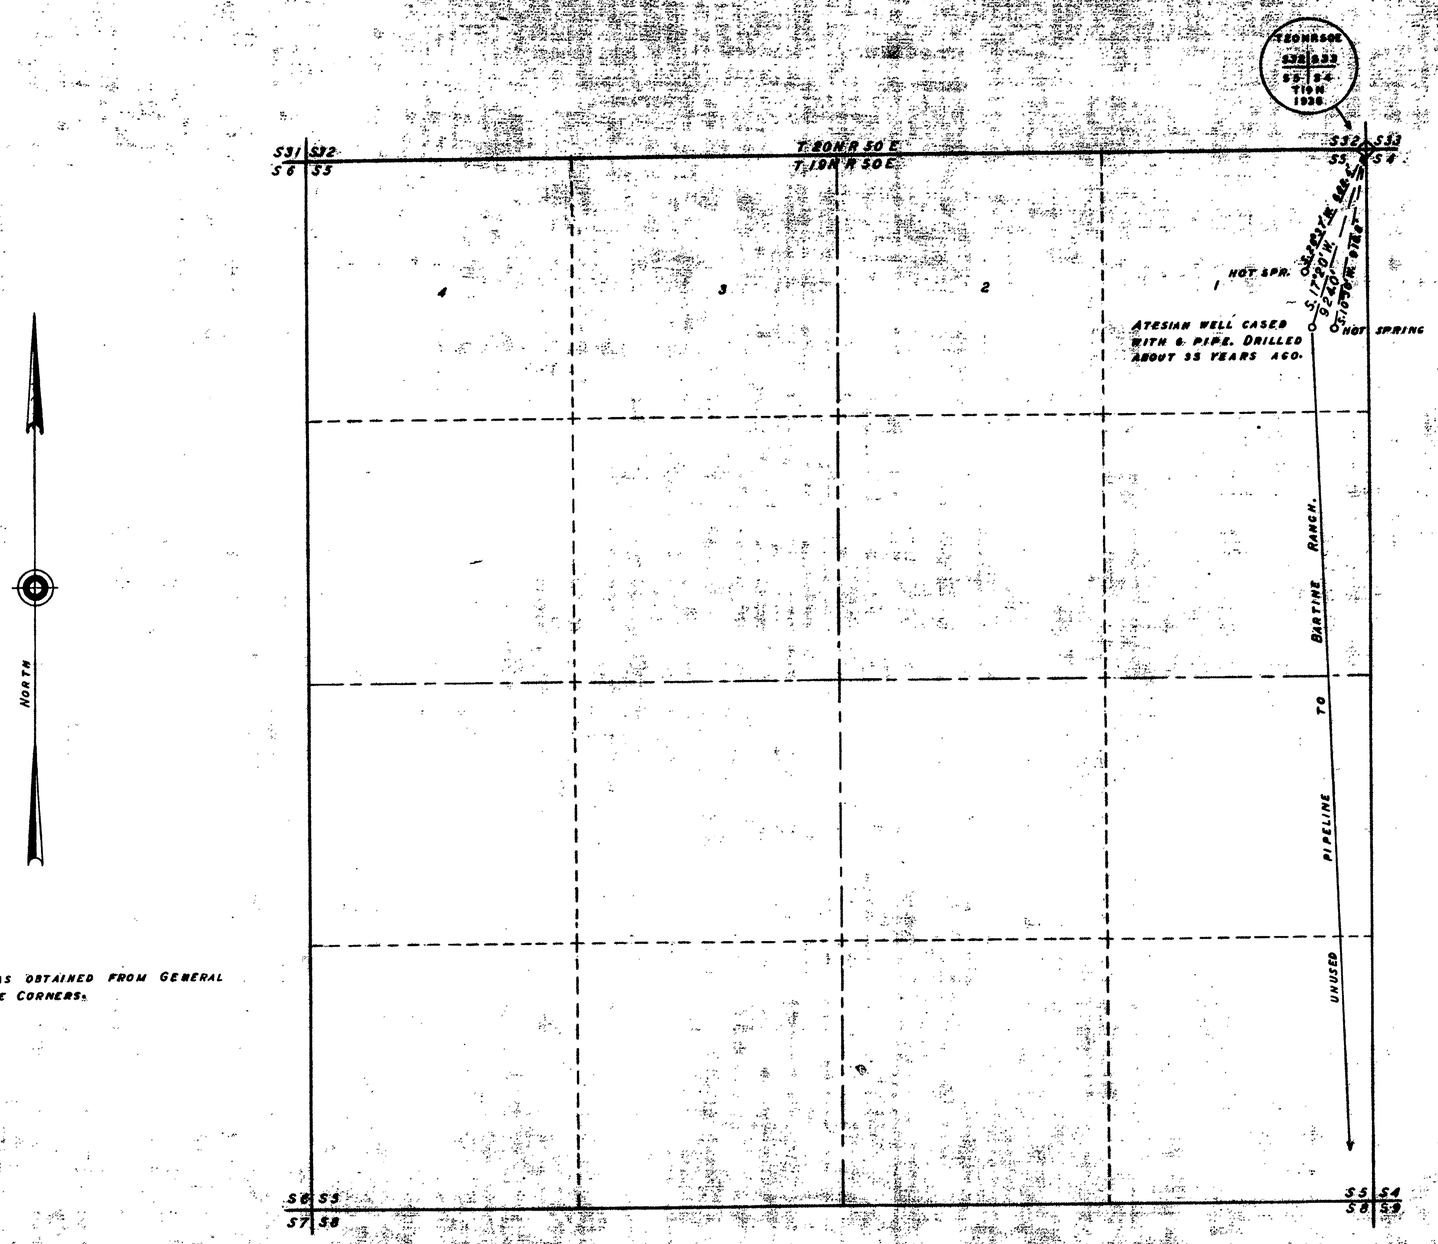

BEARING WAS OBTAINED FROM GENERAL LAND OFFICE CORNERS.

STATE OF NEVADA, } SS.
COUNTY OF EUREKA }

I, FLOYD SADLER, BEING FIRST DULY SWORN, DEPOSE AND SAY THAT THIS MAP, CONSISTING OF ONE SHEET, HAS BEEN CORRECTLY DRAWN TO THE DESIGNATED SCALE FROM FIELD NOTES OF A SURVEY MADE BY ME ON THE 7TH DAY OF JANUARY, 1963; THAT IT TRULY AND CORRECTLY REPRESENTS THE LOCATION AND EXTENT OF THE PROPOSED WORKS USED TO DIVERT WATER FROM SPRINGS AND AN ARTESIAN WELL, IN EUREKA COUNTY, BY LEROY ETCHEGARAY FOR STOCKWATERING AND DOMESTIC PURPOSES. THAT THE PROPOSED POINT OF DIVERSION, THE APPROXIMATE LOCATION AND SIZE OF THE DIVERTING CHANNEL, THE PLACE AND MANNER OF USE, AND THE LOCATION AND NAMES OF ALL OTHER WORKS OR STREAMS WHICH ARE CROSSED BY, OR CONNECTED WITH THE SAID WORKS, ARE FULLY AND CORRECTLY DESIGNATED THEREON.

Floyd Sadler
STATE WATER RIGHT SURVEYOR.

SUBSCIBED AND SWORN TO BEFORE ME THIS 6th DAY OF MARCH, 1963.

Willis A. DePaoli
NOTARY Public

My Commission Expires: October 14, 1965.

SCALE; 1 INCH = 400 FEET.

0 100 400 800 1600

NOTE: WATER WILL BE COLLECTED FROM THE SPRINGS IN A 5' BY 5' BY 2' COLLECTION BOX AROUND THE ARTESIAN WELL AND PIPED INTO STOCKWATERING TROUGHS.

FILED
Mar. 22, 1963
STATE ENGINEER'S OFFICE

STATE ENGINEER
1963 MAR 22 AM 8:49

CERTIFICATE No. 6300 ISSUED 6-6-67

MAP
TO ACCOMPANY APPLICATION TO APPROPRIATE WATER FOR STOCKWATERING AND DOMESTIC PURPOSES BY LEROY ETCHEGARAY FROM SPRINGS AND AN ARTESIAN WELL.

See Letter of 8-22-63 asking for Original Appl.

20836

20836