CITY BOUNDARY MAP
and
PROPOSED PLACE of USE
TOWNSHIP 20 SOUTH, RANGES 60, 61, and 62 EAST, M.D.M.

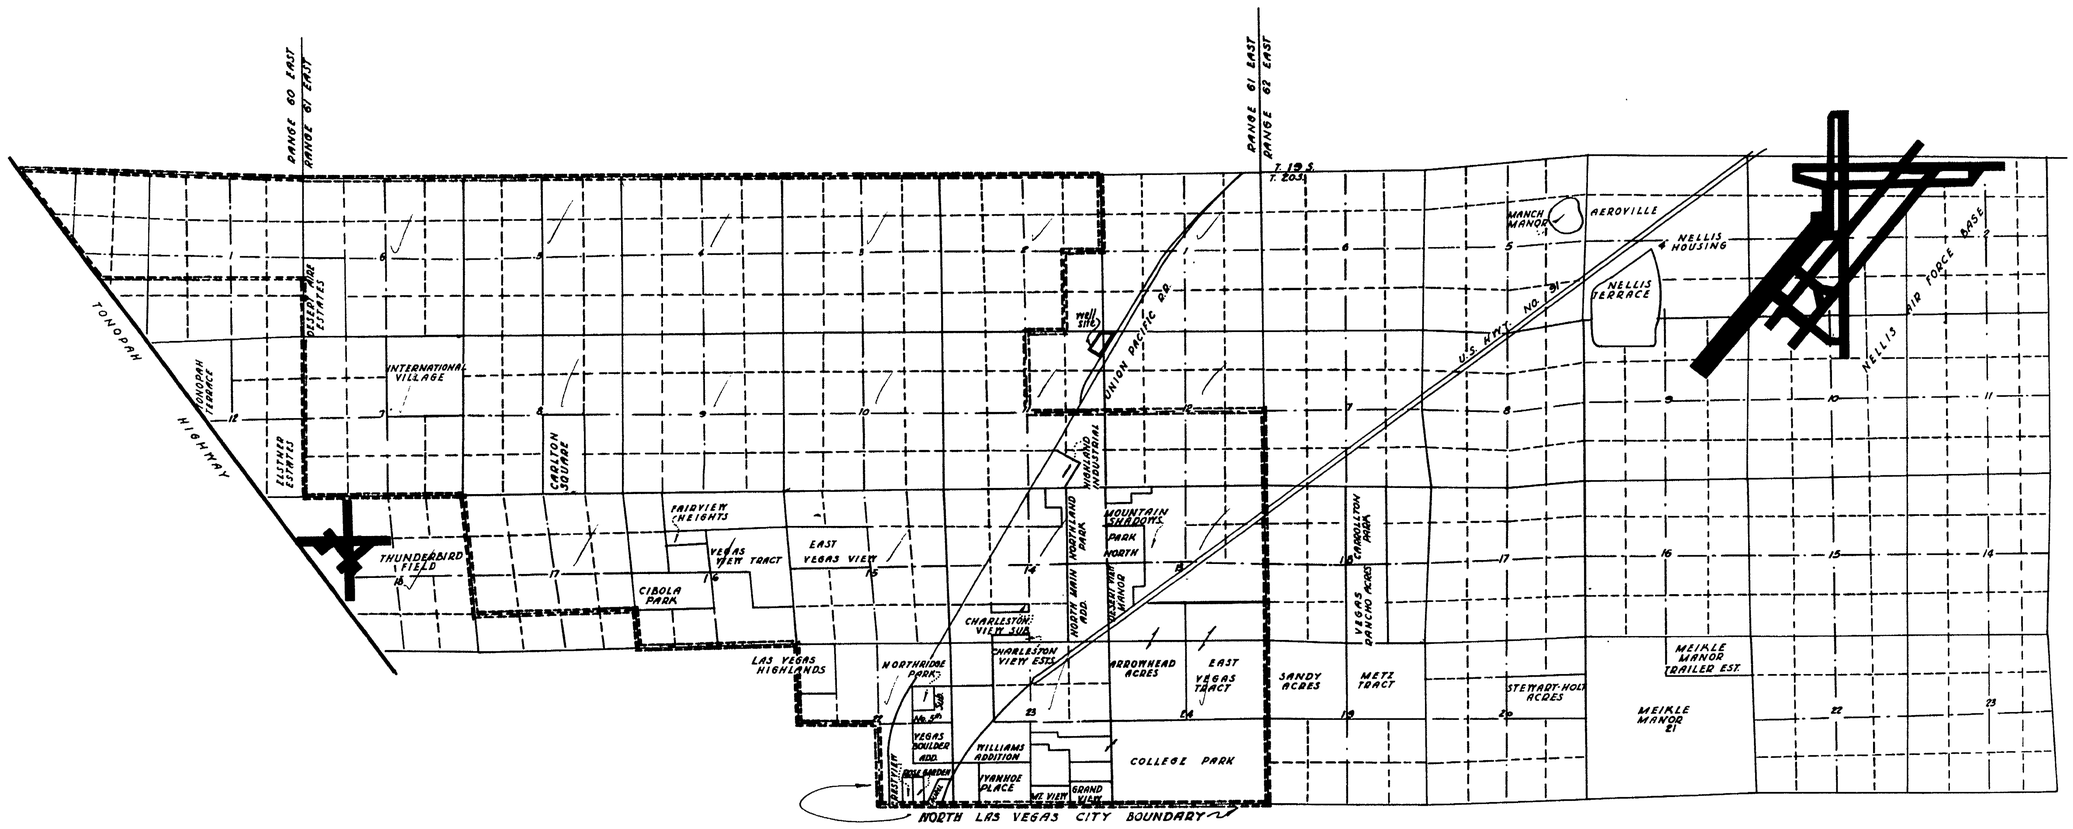

FILED
11-13-62
STATE ENGINEER'S OFFICE

STATE ENGINEER

1962 NOV 13 AM 9 56

returned for Exam. 12-2-62 20848

Sheet 1 of 2 Sheets

20848

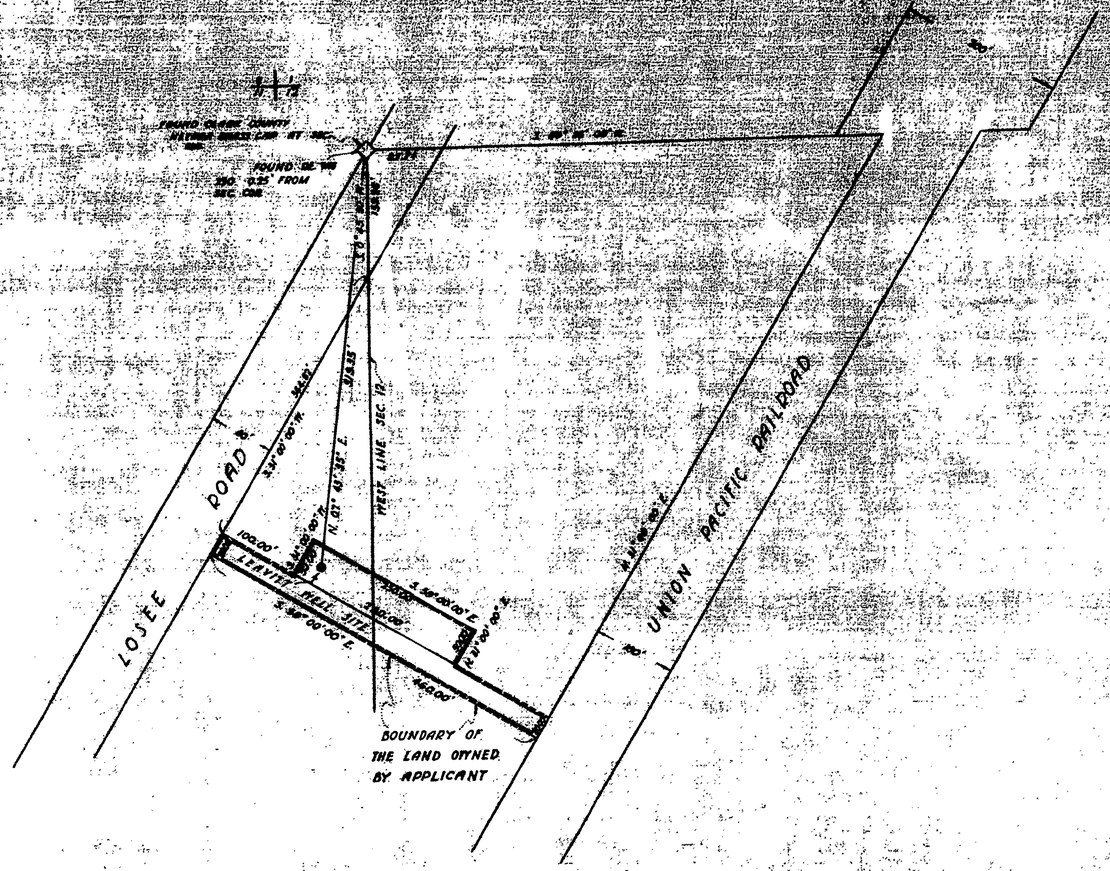

STATE OF NEVADA }
COUNTY OF CLARK }

I, TEVFIK TUREGUN, BEING FIRST DULY SWORN, DEPOSE AND SAY THAT THIS MAP, CONSISTING OF TWO SHEETS, HAS BEEN CORRECTLY DRAWN TO THE DESIGNATED SCALE FROM FIELD NOTES OF A SURVEY MADE UNDER MY SUPERVISION AND DIRECTION ON Aug. 16, 1962, THAT IT TRULY AND ACCURATELY REPRESENTS THE LOCATION AND EXTENT OF WORKS USED TO DIVERT WATER FROM AN UNDERGROUND SOURCE (LAS VEGAS ARTESIAN BASIN) IN CLARK COUNTY, NEVADA FOR MUNICIPAL PURPOSES.

Tevfik Turegun
STATE WATER RIGHT SURVEYOR NO. 287

SUBSCRIBED AND SWORN TO BEFORE ME THIS 16TH DAY OF AUGUST, 1962.

[signature]
NOTARY PUBLIC IN AND FOR CLARK COUNTY, NEVADA

N

SCALE 1" = 100'

PORTIONS OF THE NW 1/4 OF SEC 12 & THE NE 1/4 OF SEC 11 IN TOWNSHIP 20 SOUTH, RANGE 61 EAST, M.D.M.

FILED
Nov. 13, 1962

OFFICE
STATE ENGINEER

MAP TO ACCOMPANY APPLICATION FOR PERMISSION TO APPROPRIATE WATER UNDER
APP. NO. CERT NO.
BY THE CITY OF NORTH LAS VEGAS, NEVADA FOR MUNICIPAL PURPOSES FROM AN UNDERGROUND SOURCE LAS VEGAS ARTESIAN BASIN

20848

20848 Sheet 2 of 2 Sheets