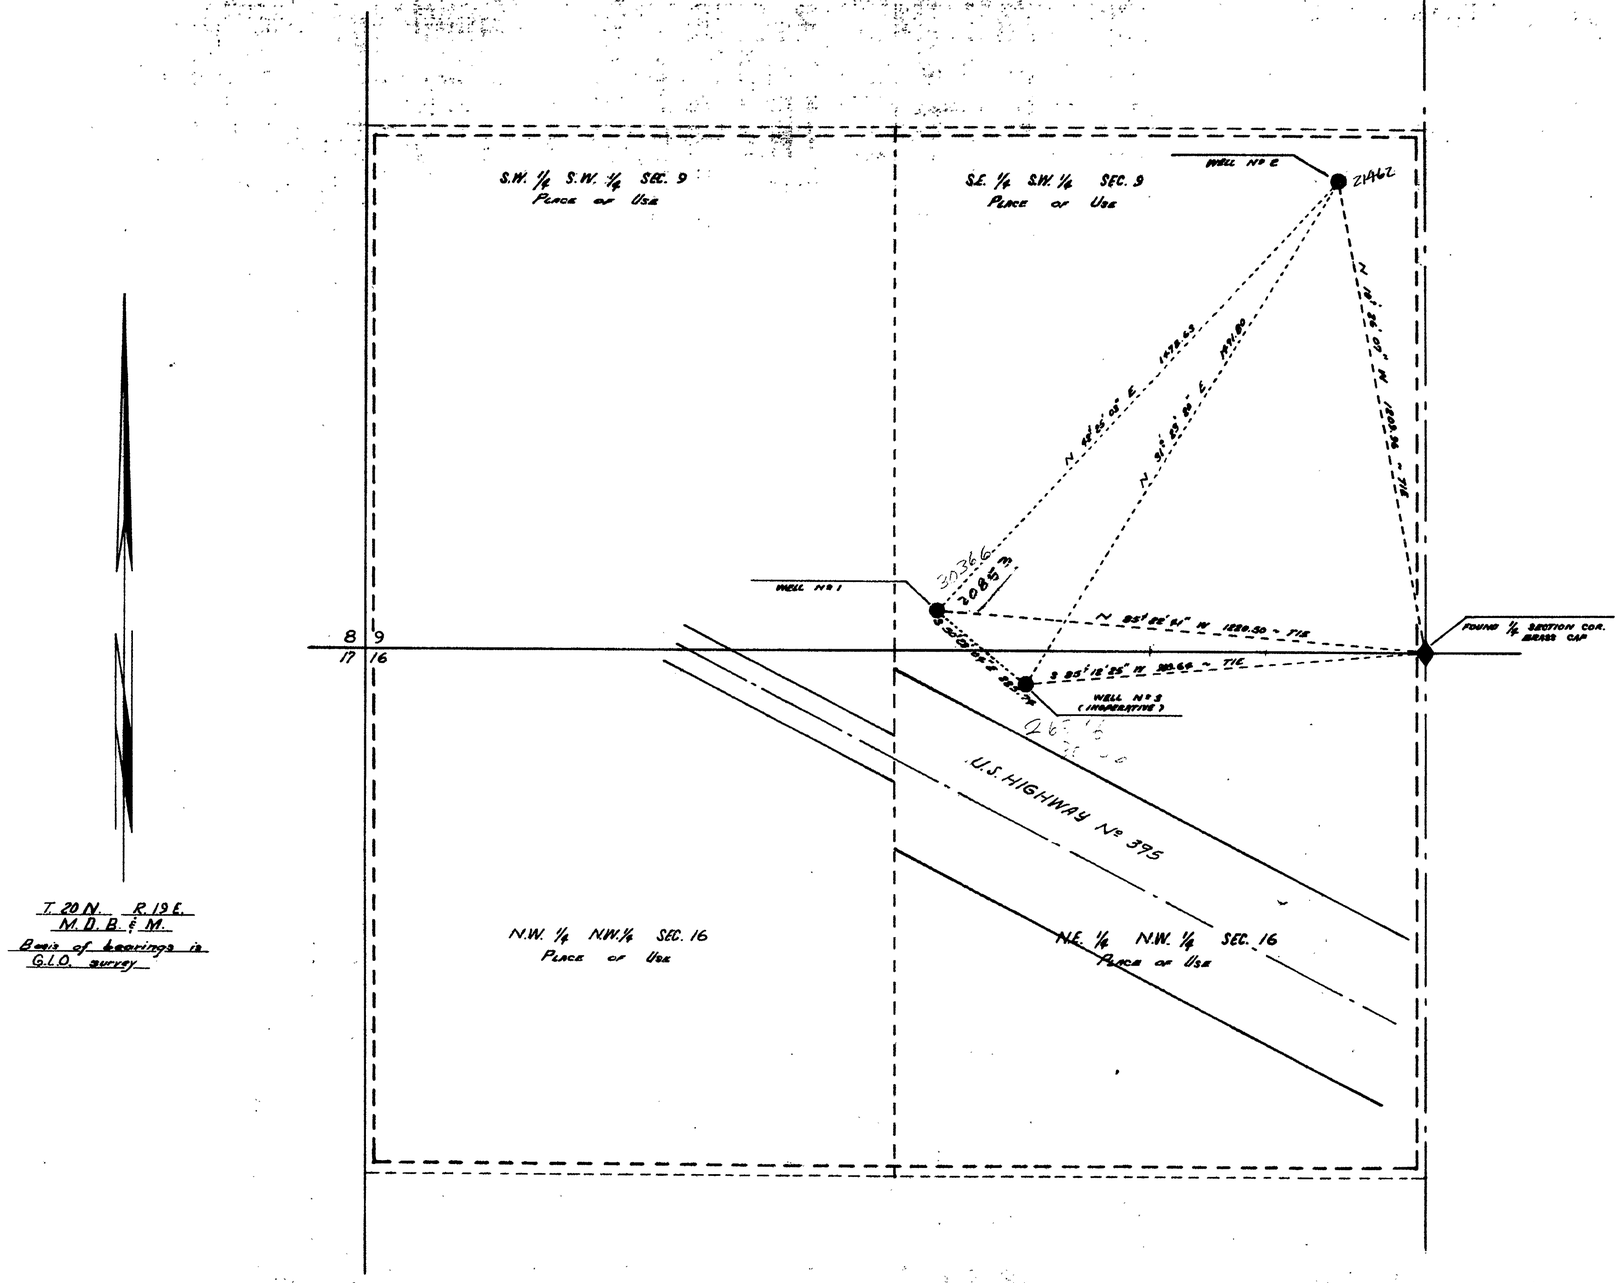

T. 20 N. R. 19 E.
M. D. B. & M.
Basis of bearings is G.L.O. survey

STATE OF NEVADA
COUNTY OF WASHOE S.S.

I, EUGENE B. LONGFIELD, being first duly sworn, depose and say that this map, consisting of one sheet inclusive, has been correctly drawn to the designated scale from field notes of a survey made by me, (or under my supervision and direction), on the 29th day of JULY, 1963; that it truly and correctly represents the proposed location and extent of the works used to divert water from an underground source in WASHOE COUNTY, by EUGENE ST. WATER CO. for QUASI MUNICIPAL (SUBDIVISION) and DOMESTIC purposes. That the proposed point of diversion, the approximate location and size of the diverting channel, all reservoirs or basins, the location and names of all other works which will cross or connect with the proposed works, and the boundary of all lands, showing by 40 acre subdivisions the areas proposed to be irrigated, are fully and correctly designated thereon.

Eugene B. Longfield
STATE WATER RIGHT SURVEYOR

Subscribed and sworn to before me this 14th day of August 1963

Sallie Atcheson Jacox
Notary Public in and for the COUNTY of WASHOE ~ STATE of NEVADA

My Commission Expires April 23, 1966

Sallie Atcheson Jacox

SCALE 1 inch = 200 feet

0 50 100 200 400 600 800

ICE
STATE ENGINEER
1963 AUG 14 PM 4 23

21462 CERTIFICATE No. 7423 ISSUED 9-15-70
20853 CERTIFICATE No. 7424 ISSUED 9/15/70

FILED
August 14, 1963
STATE ENGINEER'S OFFICE

MAP
TO ACCOMPANY APPLICATION TO APPROPRIATE WATER FOR QUASI MUNICIPAL (SUBDIVISION) AND DOMESTIC PURPOSES
BY EUGENE STREET WATER CO.
FROM UNDERGROUND SOURCE

Longfield Engineering
Reno, Nevada

21462 File Under 20853