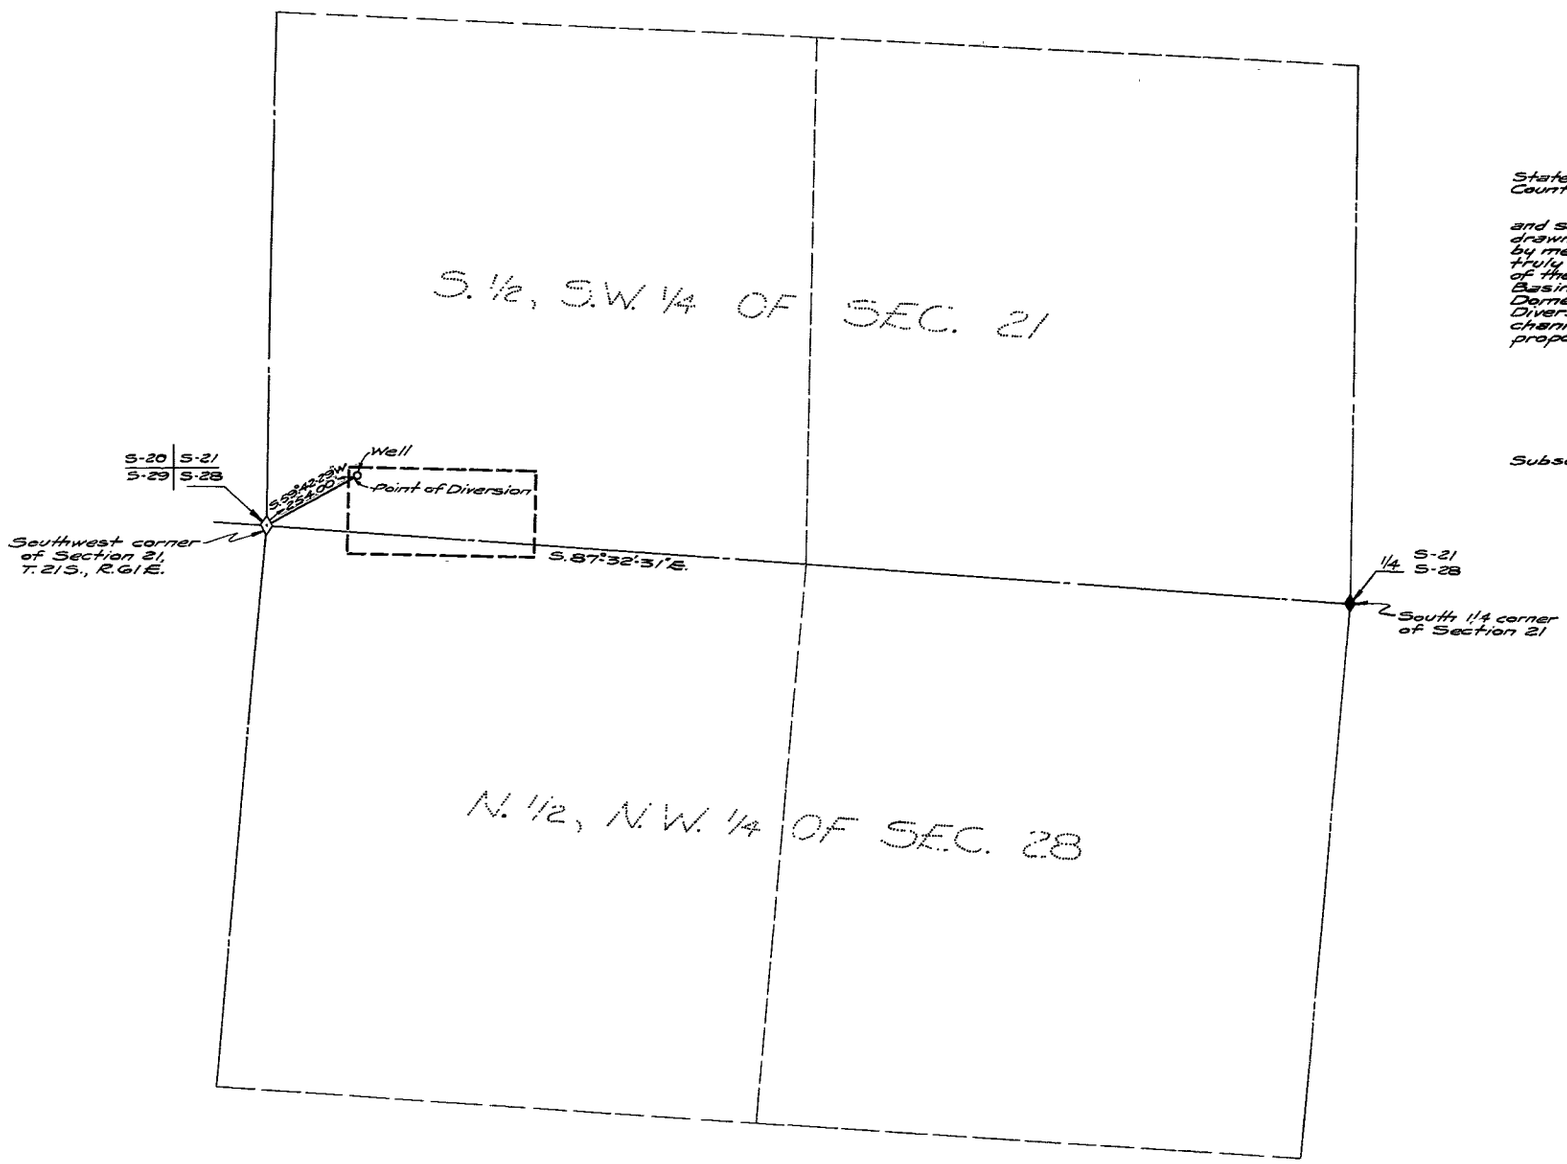

State of Nevada }s.s.
County of Clark

I, L. Burl Smith, being first duly sworn, hereby depose and say, that this map, consisting of one sheet, has been correctly drawn to the designated scale from field notes of a survey made by me and completed on the 7th day of Nov., 1962; that it truly and correctly represents the proposed location and extent of the works used to divert water from the Las Vegas Artesian Basin in Clark County, Nevada, by Tropicana Garden Estates for Domestic (Quasi-Municipal) use; and that the proposed Point of Diversion, the approximate location and size of the diverting channel, and all other works which will cross or connect with the proposed works, are fully and correctly designated thereon.

L. Burl Smith
State Water Right Surveyor Nº 297
R.L.S Nevada Nº 1412

Subscribed and sworn to before me this 7th day of Nov, 1962.

Marlene M. Ingram
Notary Public in and for said Clark County, Nevada.
My Commission expires December 26 1965

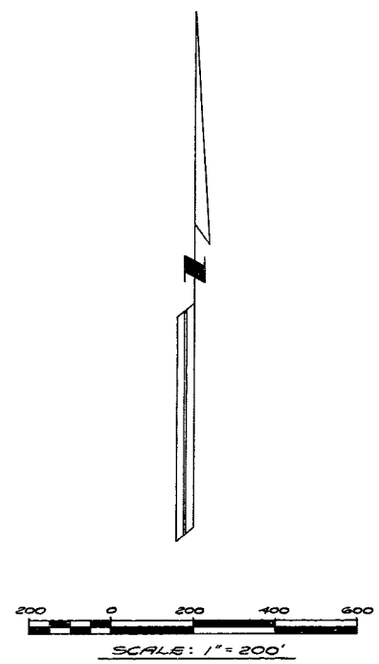

BASIS OF BEARINGS

The bearing (S.87°32'31"E.) is the South line of the Southwest 1/4 of Section 21, T.21S., R.61E., M.D.B.&M., as recorded in File 4, page 94, of the Engineer's File in the Office of the Recorder, Clark County, Nevada.

FILED
Nov. 29, 1962
STATE ENGINEER'S OFFICE

OFFICE
STATE ENGINEER
1962 NOV 29 AM 10 00

MAP TO ACCOMPANY APPLICATION
TO APPROPRIATE WATER
FOR
DOMESTIC (QUASI-MUNICIPAL) USE
BY
TROPICANA GARDEN ESTATES
FROM
LAS VEGAS ARTESIAN BASIN
CLARK COUNTY NEVADA

20874