N 1/2, SEC. 19, T20S, R61E,
M. D. B. & M, CLARK CO., NEV.

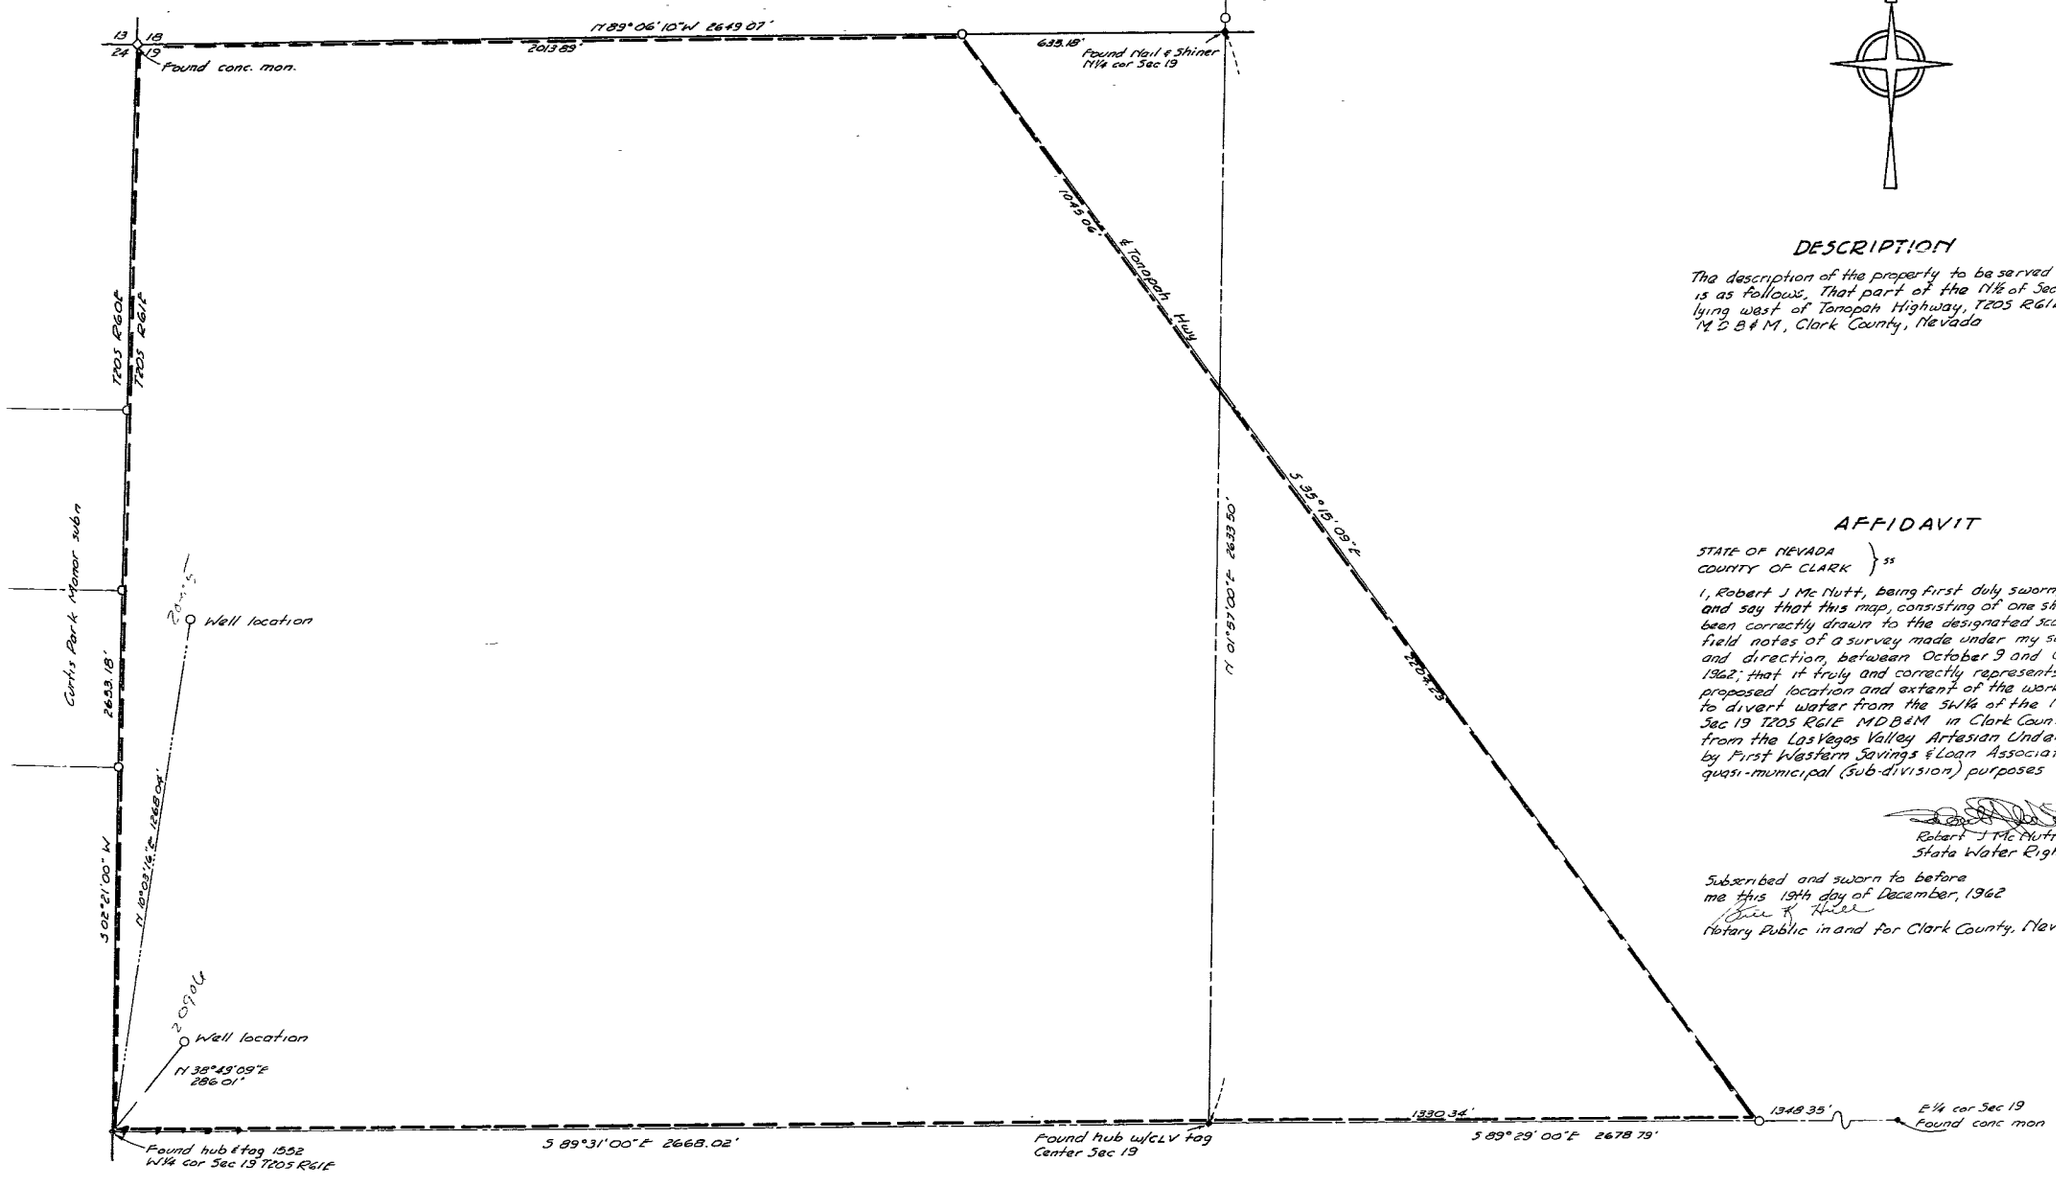

Scale 1" = 200'

DESCRIPTION

The description of the property to be served is as follows, That part of the N1/2 of Sec 19 lying west of Tonopah Highway, T20S R61E M D B & M, Clark County, Nevada

AFFIDAVIT

STATE OF NEVADA }
COUNTY OF CLARK } ss

I, Robert J Mc Nutt, being first duly sworn, depose and say that this map, consisting of one sheet, has been correctly drawn to the designated scale from field notes of a survey made under my supervision and direction, between October 9 and October 23, 1962; that it truly and correctly represents the proposed location and extent of the works used to divert water from the SW1/4 of the NW1/4 Sec 19 T20S R61E MDB&M in Clark County, and from the Las Vegas Valley Artesian Underground Basin, by First Western Savings & Loan Association for quasi-municipal (sub-division) purposes

Robert J Mc Nutt
State Water Rights Surveyor No 303

Subscribed and sworn to before me this 19th day of December, 1962
Notary Public in and for Clark County, Nevada

BASIS OF BEARINGS
The Basis of Bearings used for this map is N 89°31'00"W, this bearing taken from Survey Map in file 1-page 3, Clark County Records

FILED
Dec 21, 1962
STATE ENGINEER & CHIEF

STATE ENGINEER
1962 DEC 21 PM 11 37

MAP
To accompany application to appropriate Water for quasi-municipal (sub-division) purposes by First Western Savings & Loan
N 1/2, SEC. 19, T20S, R61E,
M. D. B. & M, CLARK CO., NEVADA

MOOTE, KEMPA & GALLOWAY, INC.
CONSULTING ENGINEERS
LAS VEGAS NEVADA

20905, 20906 20905 - File under