STATE OF NEVADA
County of White Pine } ss.

I, Robert W. Millard, being first duly sworn, depose and say that this map, consisting of one sheet, has been correctly drawn to the designated scale from field notes of a survey made under my supervision and direction between the 10th and 12th days of December, 1962, that it truly and correctly represents the proposed location and extent of the works used to divert water from UNDERGROUND SOURCES in NYE County, by

MILT ANDREAS & SAM BIDA

for power purposes. That the proposed point of diversion and return, the location of the power source, the approximate size and capacity of the diverting conduit, and the location and names of all other works or streams which are crossed by or connected with said works, are fully and correctly designated hereon.

State Water Right Surveyor

Subscribed and sworn to before me this 20th day of August, 1963.

Beth W. Ross
Notary Public in and for White Pine County, Nevada

My commission expires March 19, 1967.

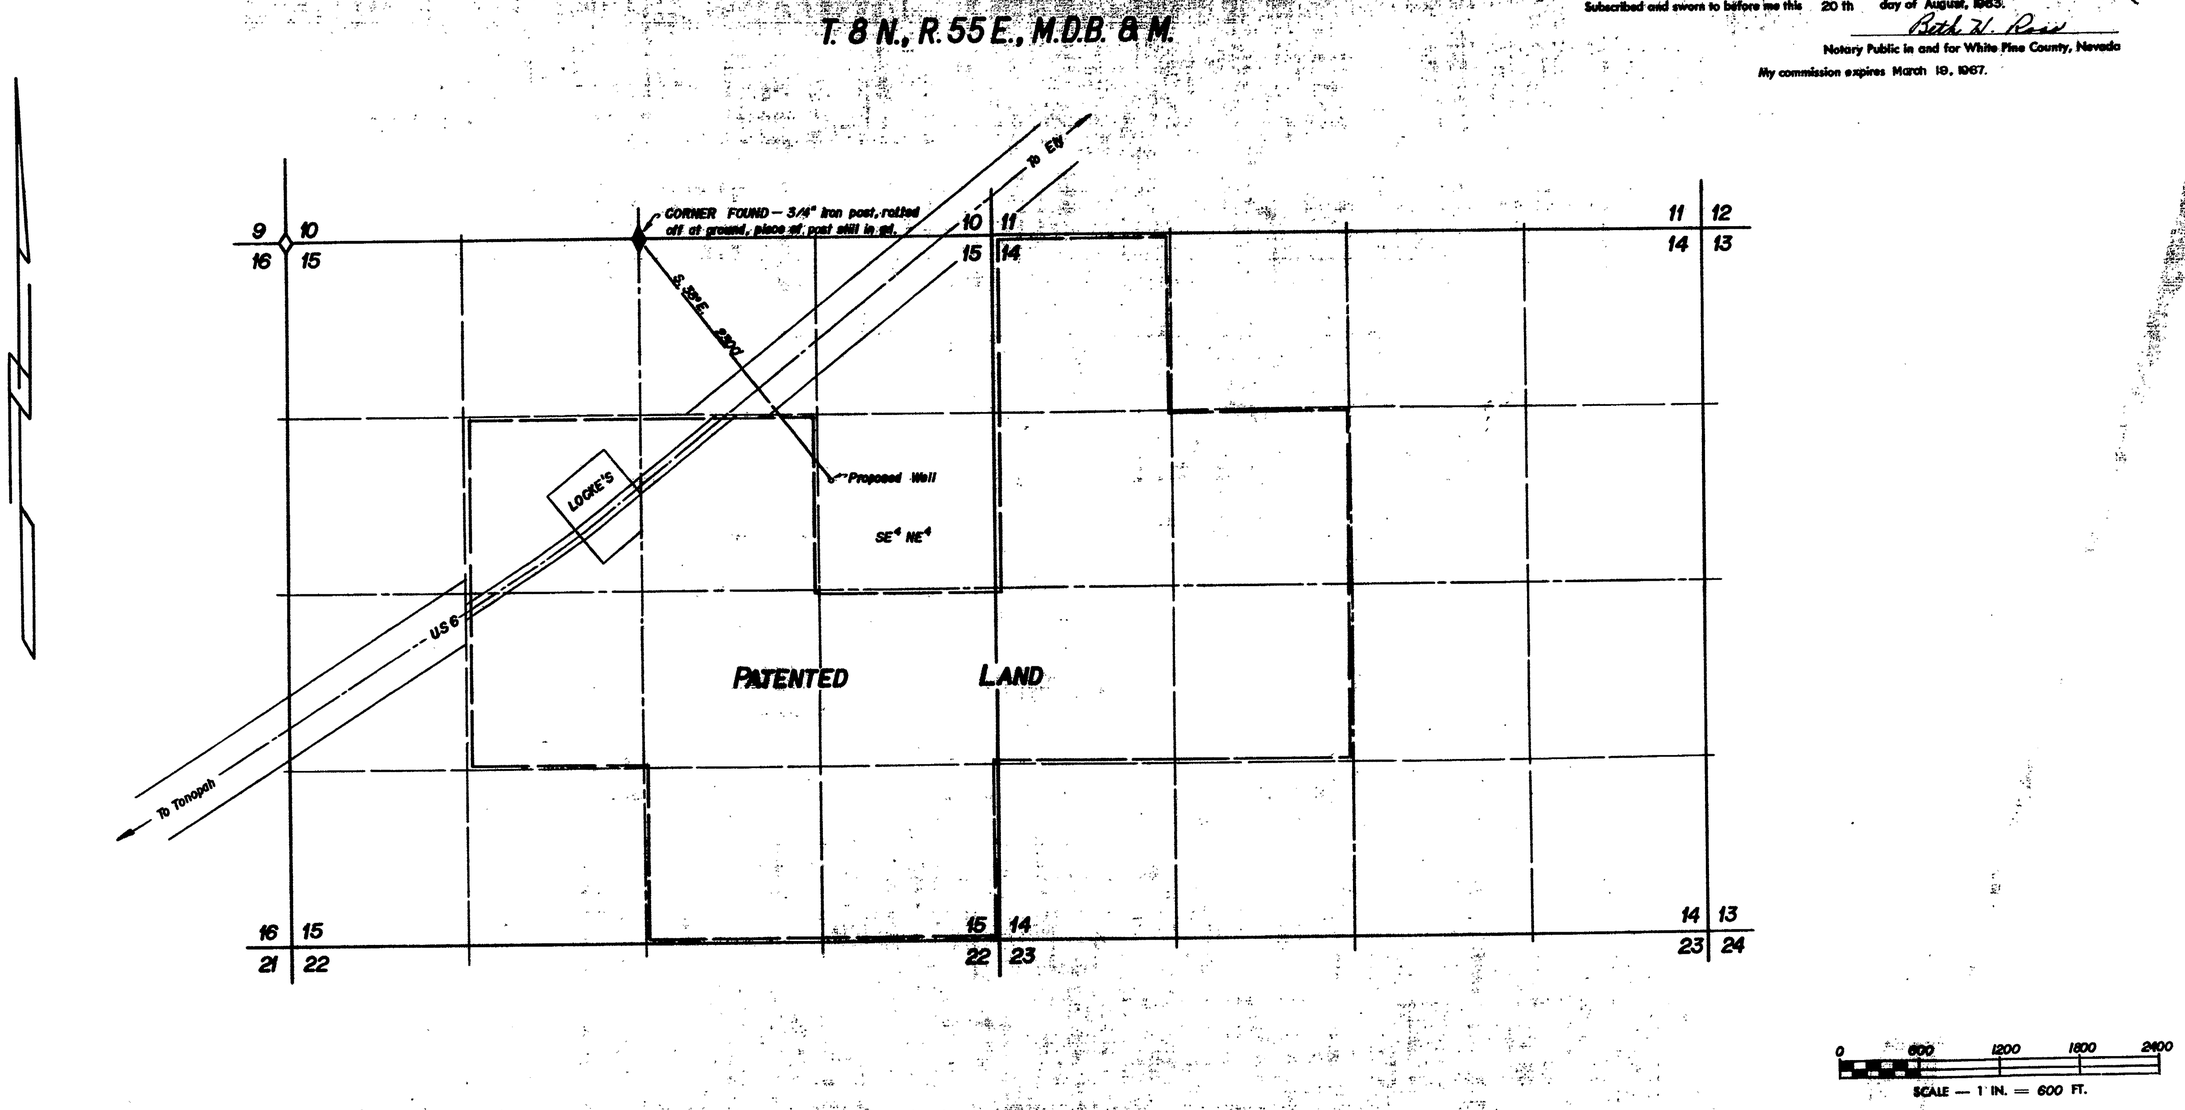

STATE ENGINEER'S OFFICE
Aug. 23, 1963
FILED

OFFICE
STATE ENGINEER
1963 AUG 23 PM 3 25

MAP TO ACCOMPANY APPLICATION TO APPROPRIATE WATER

FOR POWER PURPOSES

BY MILT ANDREAS & SAM BIDA

FROM UNDERGROUND SOURCES

SURVEYED BY F. W. MILLARD & SON ELY, NEVADA
8/20/63

20908