STATE OF NEVADA
County of White Pine } ss.

I, Robert W. Millard, being first duly sworn, depose and say that this map, consisting of one sheet, has been correctly drawn to the designated scale from field notes of a survey made under my supervision and direction between the 10 and 13 days of DEC. 1962 that it truly and correctly represents the proposed location and extent of the works used to divert water from UNDERGROUND SOURCES in WHITE PINE County, by MILT ANDREAS & SAM BIDA for POWER purposes. That the proposed point of diversion, the approximate location and size of the diverting channel, all reservoirs or basins, the location and names of all other works which will cross or connect with the proposed works, and the boundary of all lands, showing by 40-acre subdivisions the areas proposed to be irrigated, are fully and correctly designated thereon.

State Water Right Surveyor

Subscribed and sworn to before me this 20 day of AUGUST, 1963

Beth H. Ross

Notary Public in and for White Pine County, Nevada

My commission expires MARCH 19, 1967

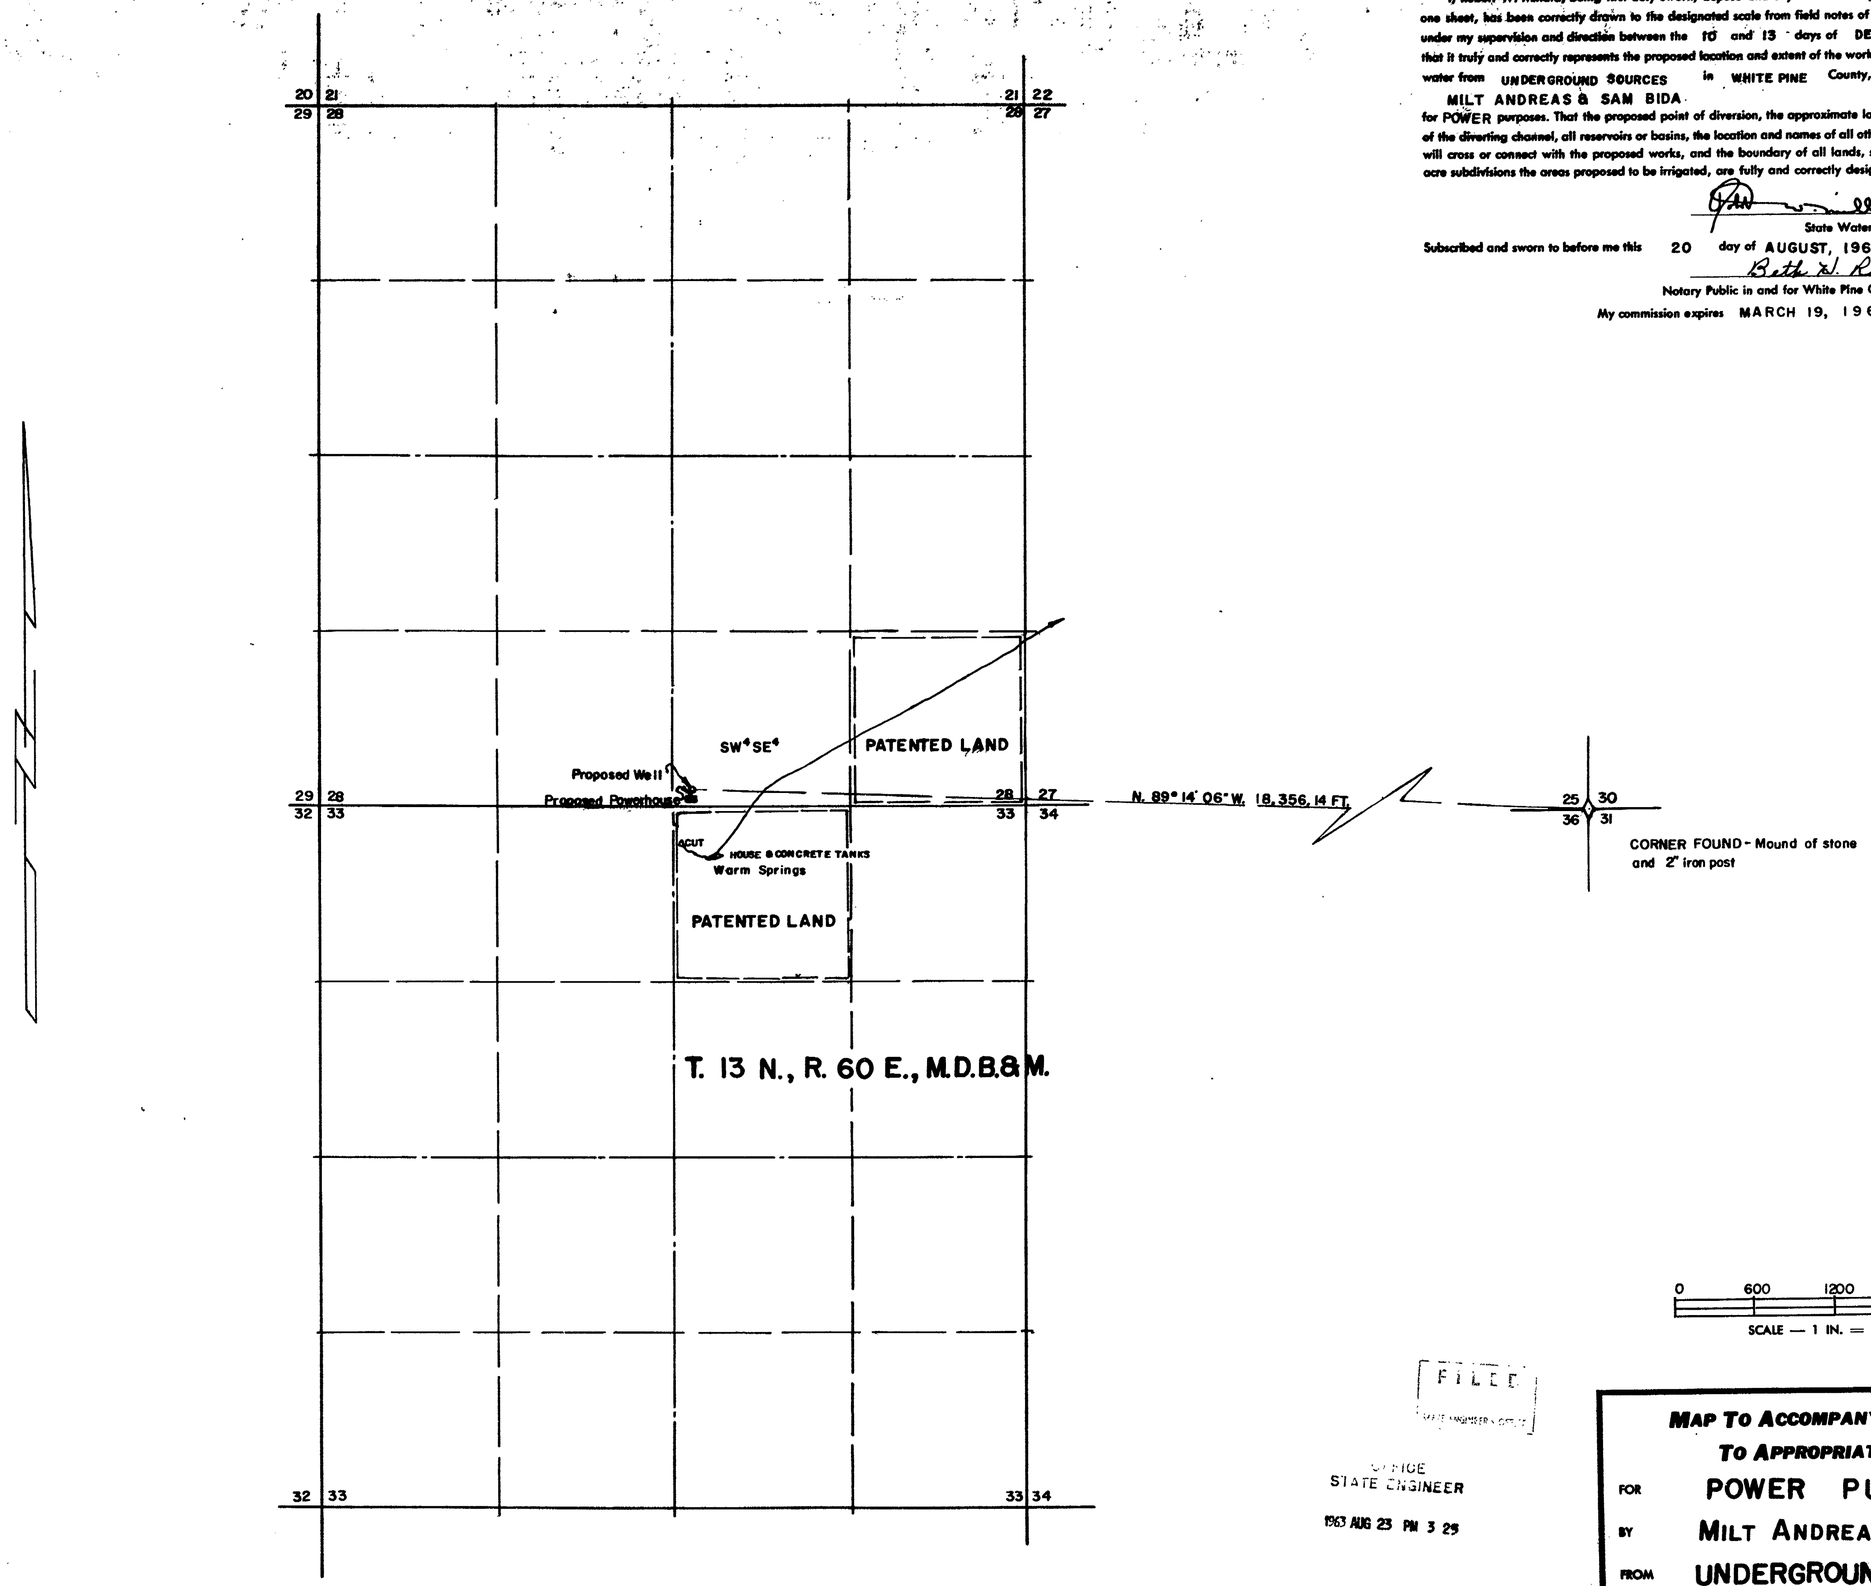

FILED
STATE ENGINEER'S OFFICE

OFFICE
STATE ENGINEER
1963 AUG 23 PM 3 25

MAP TO ACCOMPANY APPLICATION TO APPROPRIATE WATER

FOR POWER PURPOSES

BY MILT ANDREAS & SAM BIDA

FROM UNDERGROUND SOURCES

SURVEYED BY F. W. MILLARD & SON ELY, NEVADA
8/20/63

20916