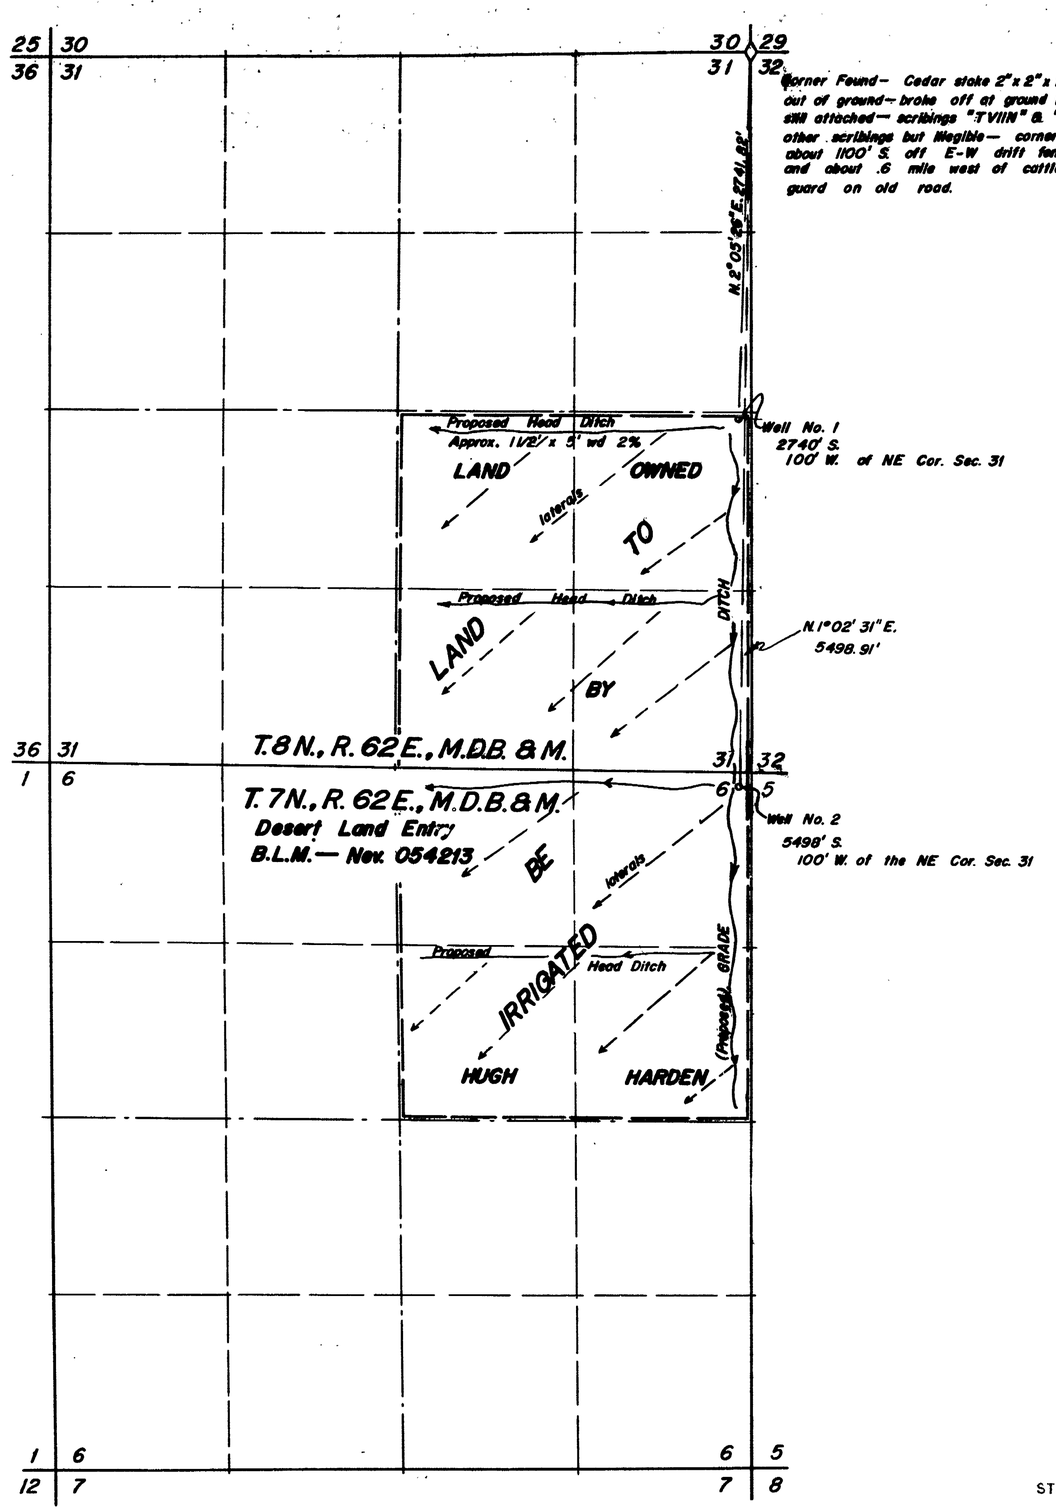

STATE OF NEVADA }
County of White Pine } ss.

I, Robert W. Millard, being first duly sworn, depose and say that this map, consisting of one sheet, has been correctly drawn to the designated scale from field notes of a survey made under my supervision and direction between the 26th and 28th days of December, 1962 that it truly and correctly represents the proposed location and extent of the works used to divert water from UNDERGROUND SOURCES in NYE County, by

HUGH HARDEN

for irrigation purposes. That the proposed point of diversion, the approximate location and size of the diverting channel, all reservoirs or basins, the location and names of all other works which will cross or connect with the proposed works, and the boundary of all lands, showing by 40-acre subdivisions the areas proposed to be irrigated, are fully and correctly designated thereon.

State Water Right Surveyor

Subscribed and sworn to before me this day of DECEMBER 1962

Kathryn A. Henderson
Notary Public in and for White Pine County, Nevada

My commission expires December 16, 1963

0 600 1200 1800 2400
SCALE — 1 IN. = 600 FT.

HUGH
STATE ENGINEER

1963 JAN 18 AM 11 13

FILED
Jan. 18, 1963
STATE ENGINEER'S OFFICE

MAP TO ACCOMPANY APPLICATION TO APPROPRIATE WATER

FOR IRRIGATION

BY HUGH HARDEN

FROM UNDERGROUND SOURCES

SURVEYED BY F. W. MILLARD & SON ELY, NEVADA

20922