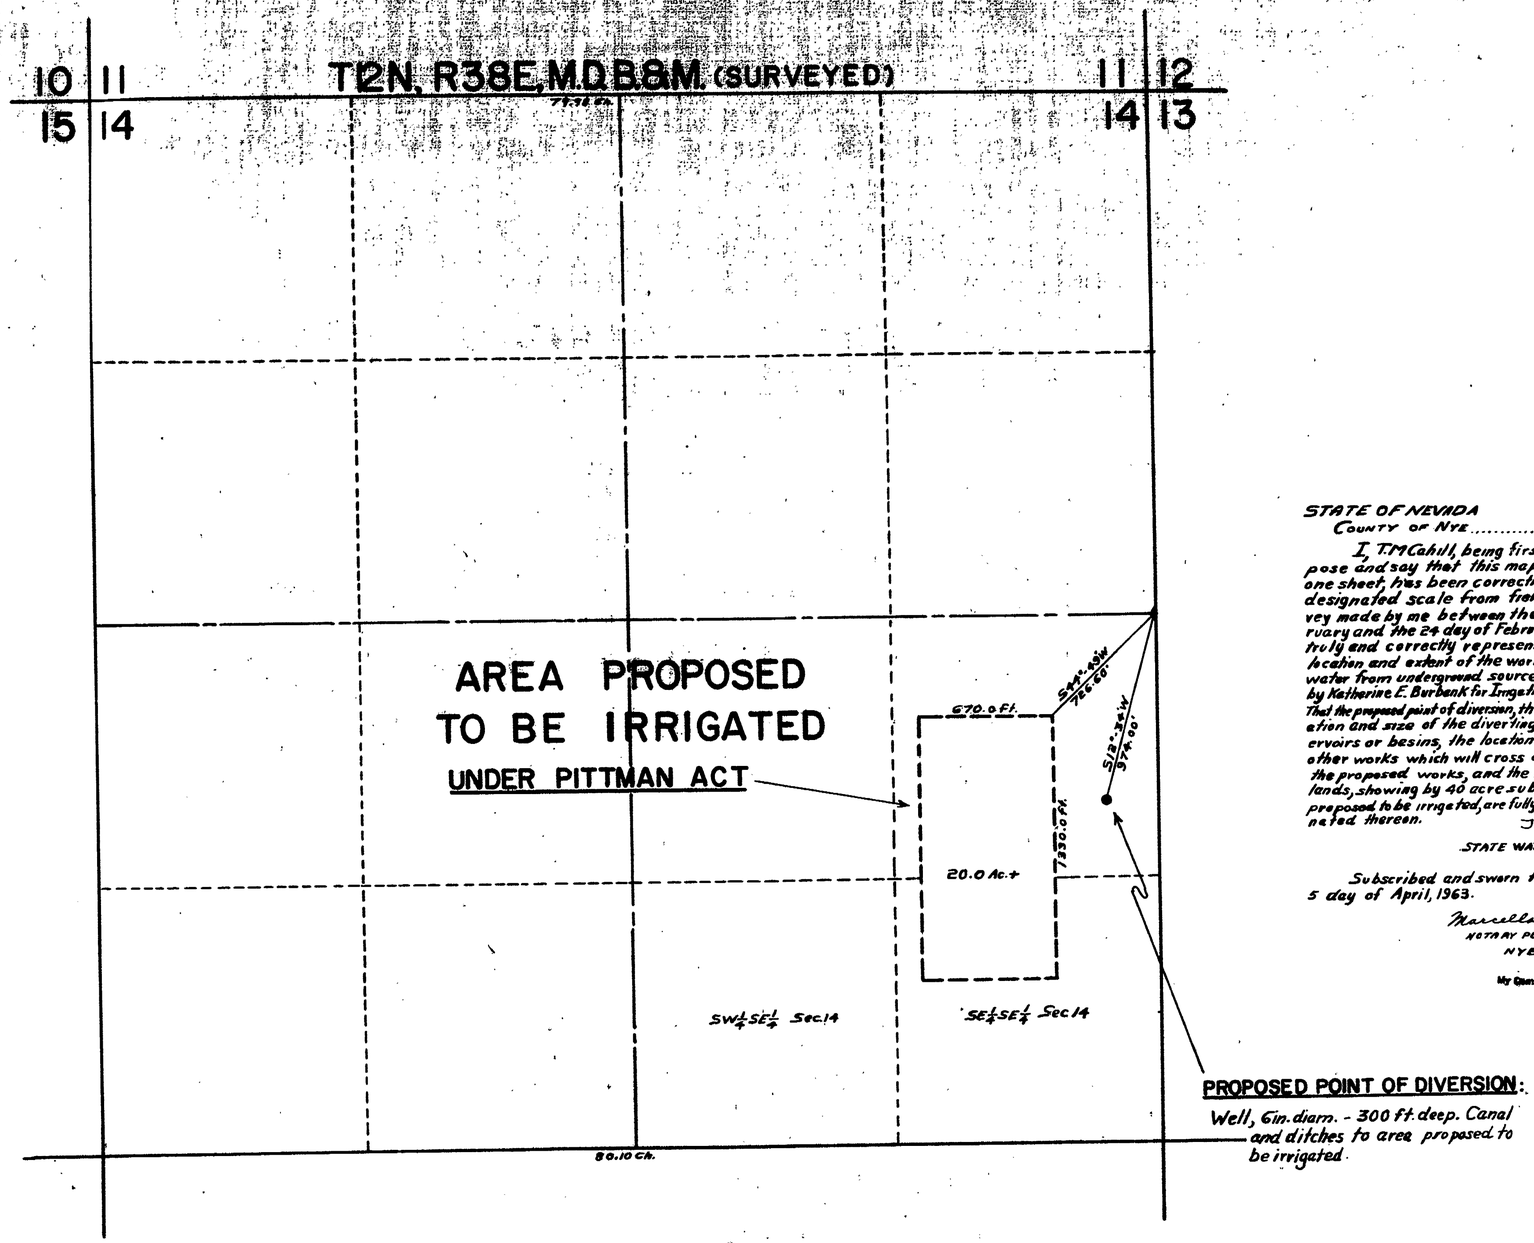

N

STATE OF NEVADA
COUNTY OF NYE } ss.

I, T.M. Cahill, being first duly sworn, depose and say that this map, consisting of one sheet, has been correctly drawn to the designated scale from field notes of a survey made by me between the 21 day of February and the 24 day of February, 1963, that it truly and correctly represents the proposed location and extent of the works used to divert water from underground source in Nye County, by Katherine E. Burbank for Irrigation & Domestic purposes. That the proposed point of diversion, the approximate location and size of the diverting channel, all reservoirs or basins, the location and names of all other works which will cross or connect with the proposed works, and the boundary of all lands, showing by 40 acre subdivisions the areas proposed to be irrigated, are fully and correctly designated thereon.

T.M. Cahill
STATE WATER RIGHT SURVEYOR

Subscribed and sworn to before me this 5 day of April, 1963.

Marcella K. Dickner
NOTARY PUBLIC IN AND FOR
NYE COUNTY, NEVADA

My Commission Expires March 5, 1965

SCALE ∞ 1 in. = 400ft.

0 400 800 1200 1600 Ft.

FILED
April 15, 1963
STATE ENGINEER'S OFFICE

1963 APR 15 AM 11 57
STATE ENGINEER

MAP TO ACCOMPANY
APPLICATION
TO APPROPRIATE WATER
FOR
IRRIGATION & DOMESTIC
BY
KATHERINE BURBANK
FROM
UNDERGROUND SOURCE

20926