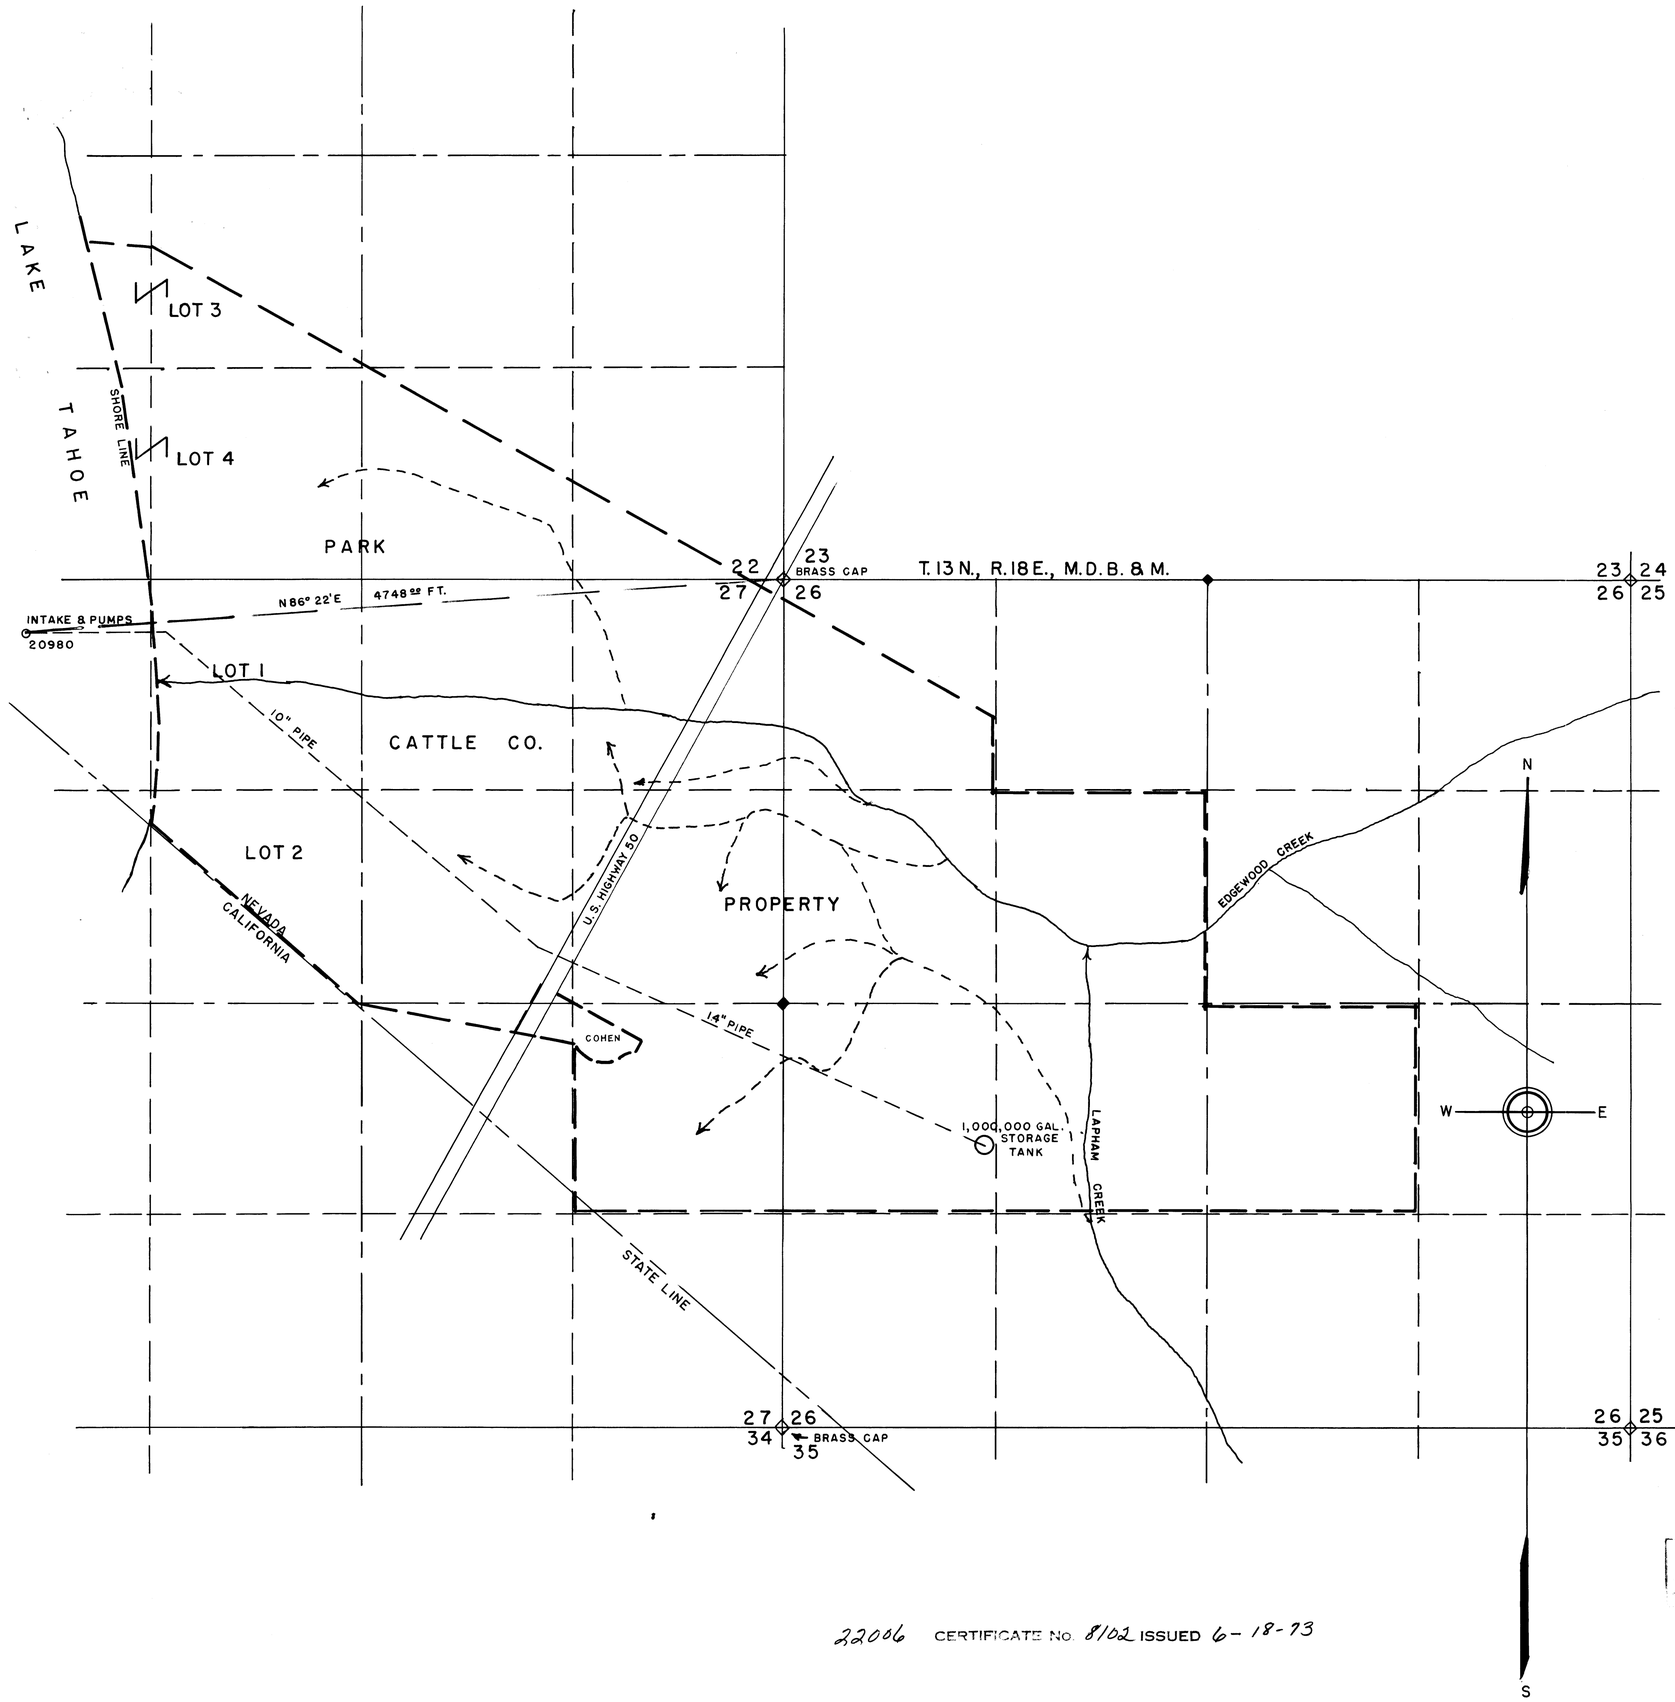

STATE of NEVADA }
County of DOUGLAS } ss

I, Walter G. Reid, being first duly sworn, depose and say that this map, consisting of one sheet, has been correctly drawn to the designated scale from field notes of a survey made by me on the 23rd day of September, 1963; that it truly and correctly represents the proposed location and extent of the works used to divert water from Lake Tahoe, in Douglas County, by Park Cattle Co., for domestic and irrigation purposes. That the proposed points of diversion, all reservoirs or basins, the location and names of all other works which will cross or connect with the proposed works, and the boundary of all lands, showing by 40-acre subdivisions the areas proposed to be irrigated, are fully and correctly designated thereon.

Walter G. Reid
State Water Rights Surveyor

Subscribed and sworn to before me this 27th day of Sept. 1963.

Mrs Hilda Sherwood
Notary Public in and for Douglas County, Nevada.

SCALE 1" = 500'

0 125 250 500 1000 1500 2000 2500

FILED
Sept. 27, 1963
STATE ENGINEER'S OFFICE

22006 CERTIFICATE No. 8102 ISSUED 6-18-73

MAP
TO ACCOMPANY APPLICATION
TO APPROPRIATE WATER FOR
DOMESTIC AND IRRIGATION
BY PARK CATTLE CO.
FROM LAKE TAHOE

85610 [redacted] 27333 22006 File under → [redacted]