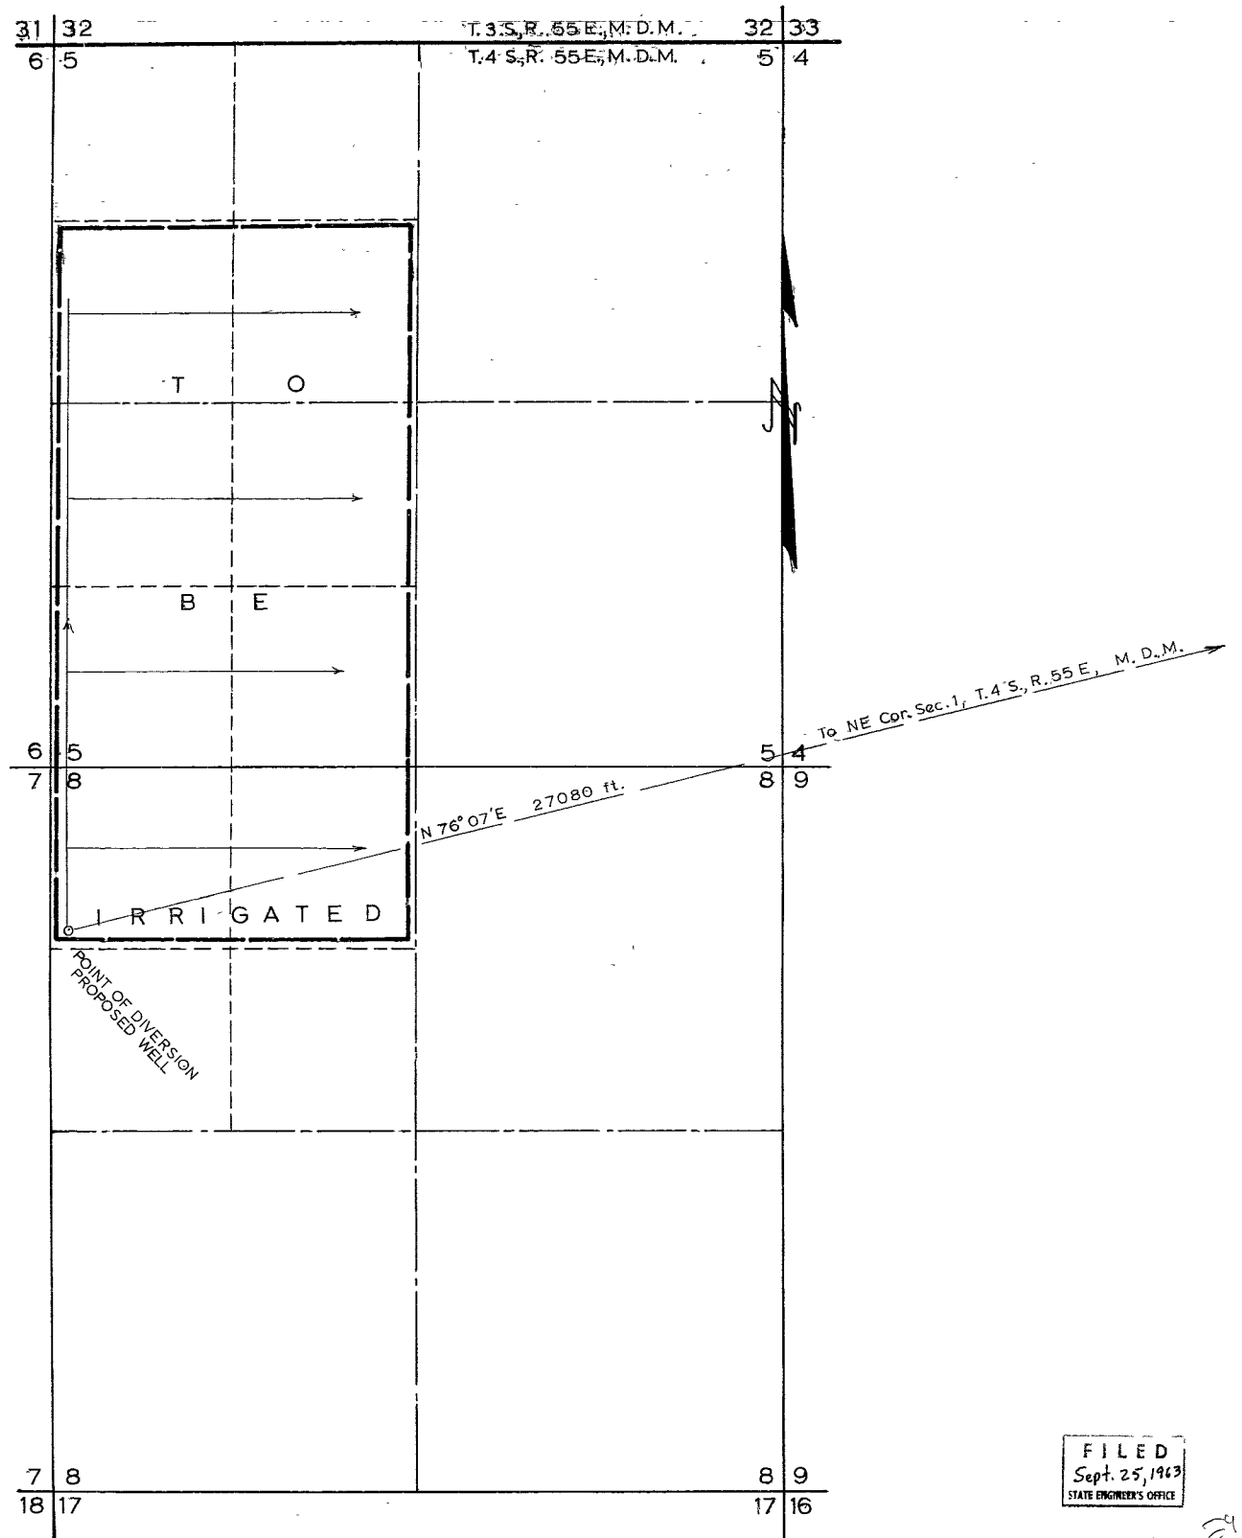

STATE OF NEVADA
COUNTY OF NYE } SS

I, Harry H. Hughes, being first duly sworn, depose and say that this map, consisting of one sheet, has been correctly drawn to the designated scale from field notes of a survey made by me (or under my supervision and direction) between the 22nd day of August and the 23rd day of August, 1963, that it truly and correctly represents the proposed location and extent of the works used to divert water from an underground source, in Nye County, by George C. Engelmann, for irrigation and domestic purposes. That the proposed point of diversion, the approximate location and size of the diverting channel, all reservoirs or basins, the location and names of all other works which will cross or connect with the proposed works; and the boundary of all lands, showing by 40-acre subdivisions the areas proposed to be irrigated, are fully and correctly designated thereon.

Harry H. Hughes
State Water Right Surveyor

Subscribed and sworn to before me
this 24th day of Sept 1963
Paula A. Douglass
Notary Public in and for Nye County Nevada

PAULA A DOUGLASS
NYE COUNTY
My Commission Expires May 28, 1967

SCALE 1 in. = 600 ft.

0 600 1200 1800 2400

FILED
Sept. 25, 1963
STATE ENGINEER'S OFFICE

24145

STATE ENGINEER

1963 SEP 25 AM 11 11

MAP TO ACCOMPANY
APPLICATION TO APPROPRIATE WATER
FOR
IRRIGATION AND DOMESTIC
BY
GEORGE C. ENGELMANN
FROM
UNDERGROUND SOURCE

21031