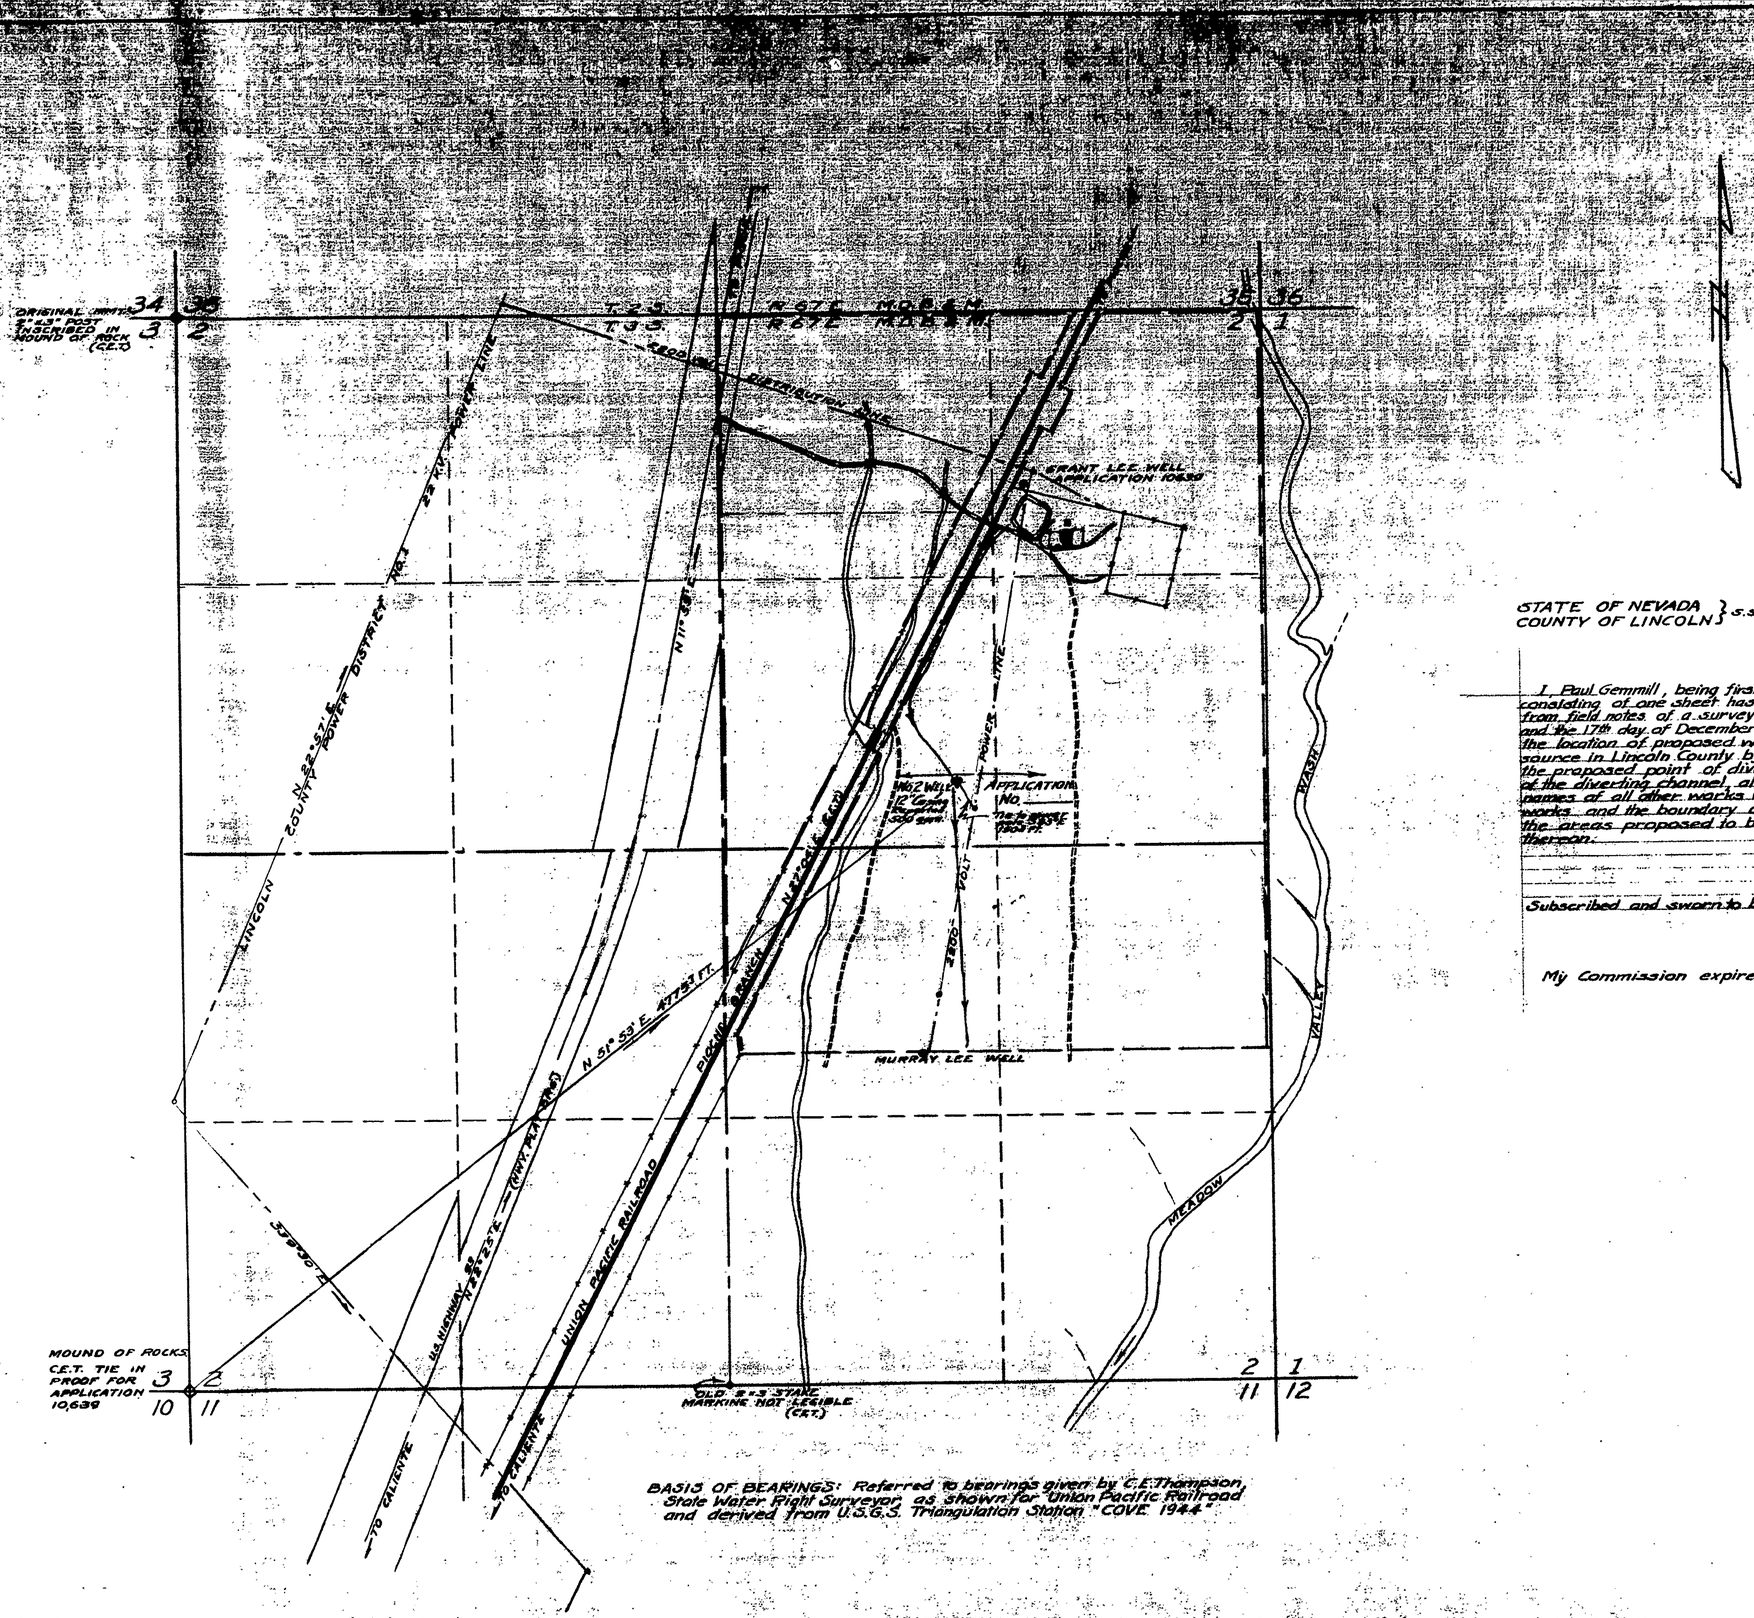

BASIS OF BEARINGS: Referred to bearings given by C.E. Thompson, State Water Right Surveyor, as shown for Union Pacific Railroad and derived from U.S.G.S. Triangulation Station "COVE 1944"

STATE OF NEVADA } S.S.
COUNTY OF LINCOLN }

I, Paul Gemmill, being first duly sworn, depose and say that this map, consisting of one sheet has been correctly drawn to the designated scale from field notes of a survey made by me between the 15th day of November and the 17th day of December, 1962; that it truly and correctly represents the location of proposed works used to divert water from an underground source in Lincoln County by Grant Lee for irrigation purposes. That the proposed point of diversion, the approximate location and size of the diverting channel, all reservoirs or basins, the location and names of all other works which will cross or connect with the proposed works and the boundary of all lands, showing by 40 acre subdivisions the areas proposed to be irrigated, are fully and correctly designated thereon.

Paul Gemmill
State Water Right Surveyor

Subscribed and sworn to before me this 15th day of January 1963

A. J. Scott
Notary Public in and for Lincoln County, Nevada.

My Commission expires on the 2nd day of July 1966

SCALE 1" = 400'

0 400 800 1200 1600 2000

OFFICE
STATE ENGINEER
FEB 12 AM 9 56

FILED
Feb. 12, 1963
STATE ENGINEER'S OFFICE

MAP
(APPLICATION No.)
TO ACCOMPANY APPLICATION TO APPROPRIATE WATER FOR IRRIGATION BY GRANT LEE FROM UNDERGROUND SOURCE

21037